THE RANGES

GLEDSWOOD HILLS

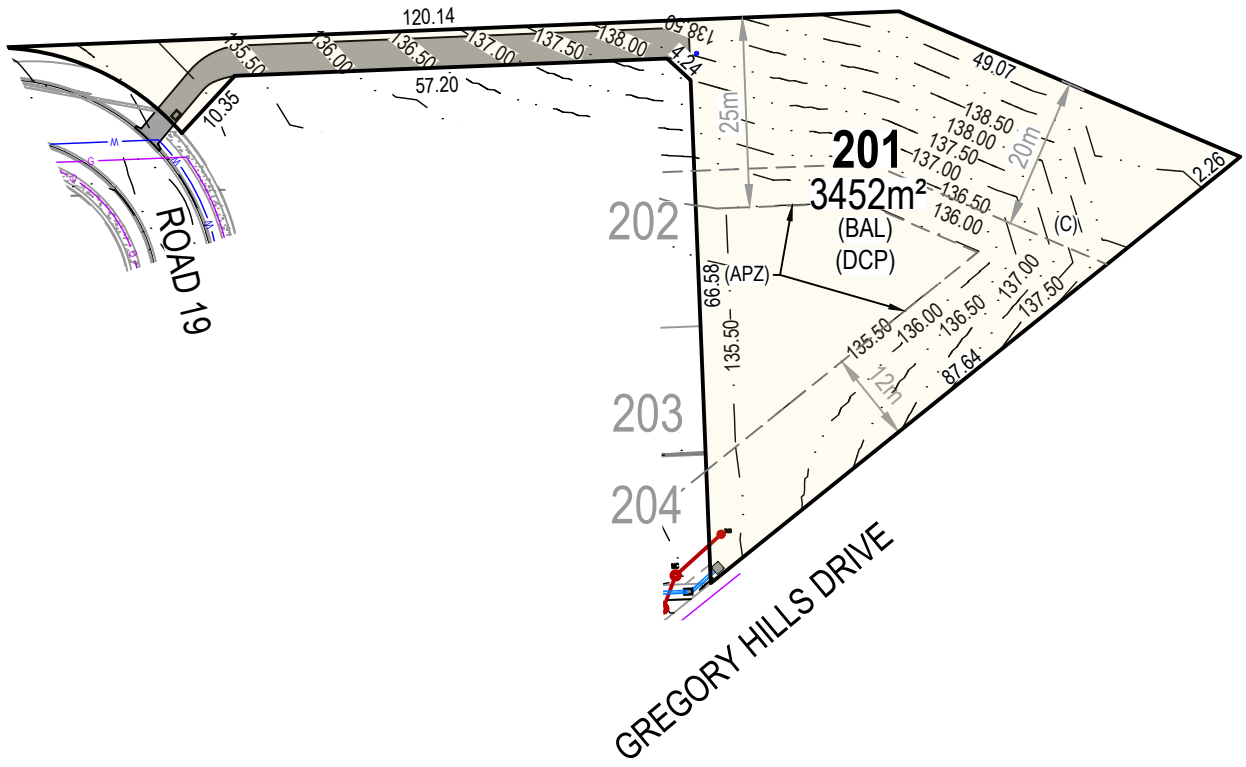

LEGEND

101	PROPOSED CONTOUR	(DCP)	DEVELOPMENT CONTROL PLAN REQUIREMENTS: - STRUCTURES MUST NOT EXCEED RL 141 (AHD)
	PROPOSED RETAINING WALL	(A)	EASEMENT FOR DRAINAGE (2.00m WIDE)
W	PROPOSED WATER	(R)	RETAINING WALL RESTRICTION & POSITIVE COVENANT (0.90m WIDE)
S	PROPOSED SEWER	(C)	RESTRICTION ON THE USE OF LAND (BUILDING SETBACK LOT 201)
	PROPOSED STORMWATER AND PITS	(APZ)	ASSET PROTECTION ZONE (12m AND 25m)
	PROPOSED EASEMENTS	(BAL)	BUSHFIRE ATTACK LEVEL - 19 TO FLAME ZONE

* AREA SUBJECT TO FINAL SURVEY
* BEARING AND DISTANCES SUBJECT TO FINAL SURVEY

0 20 40 60 80 100m
SCALE 1:1000 @A1

A4
1:1000

NOTE:
ALL CONTOURS HAVE INTERVAL OF 0.5m (CONTOURS ARE APPROXIMATE ONLY)

This plan is provided solely for the purpose of providing an impression of the concept relating to the proposed development called 'The Ranges', as well as the approximate location of existing and proposed third party facilities, services or destinations, and is not intended to be used for any other purpose.Legacy Property does not make any representation or give any warranty in relation to the future development of the site, the staging of any future development or the current or future location or existence of any facilities, services or destinations. The plan is based on the present intention of, and information available to,Legacy Property and the current known requirements of relevant authorities at the time of creation of the plan and details may change due to future circumstances. Any indications of distance or size are approximate and for indicative purposes only and are not to scale. The plan and any matters shown on or inferred from it do not give rise to a legally binding obligation on or representation or warranty byLegacy Property. Legacy Property accepts no liability for any loss or damage arising as a result of any reliance on this plan or its contents.

THE RANGES

GLEDSWOOD HILLS

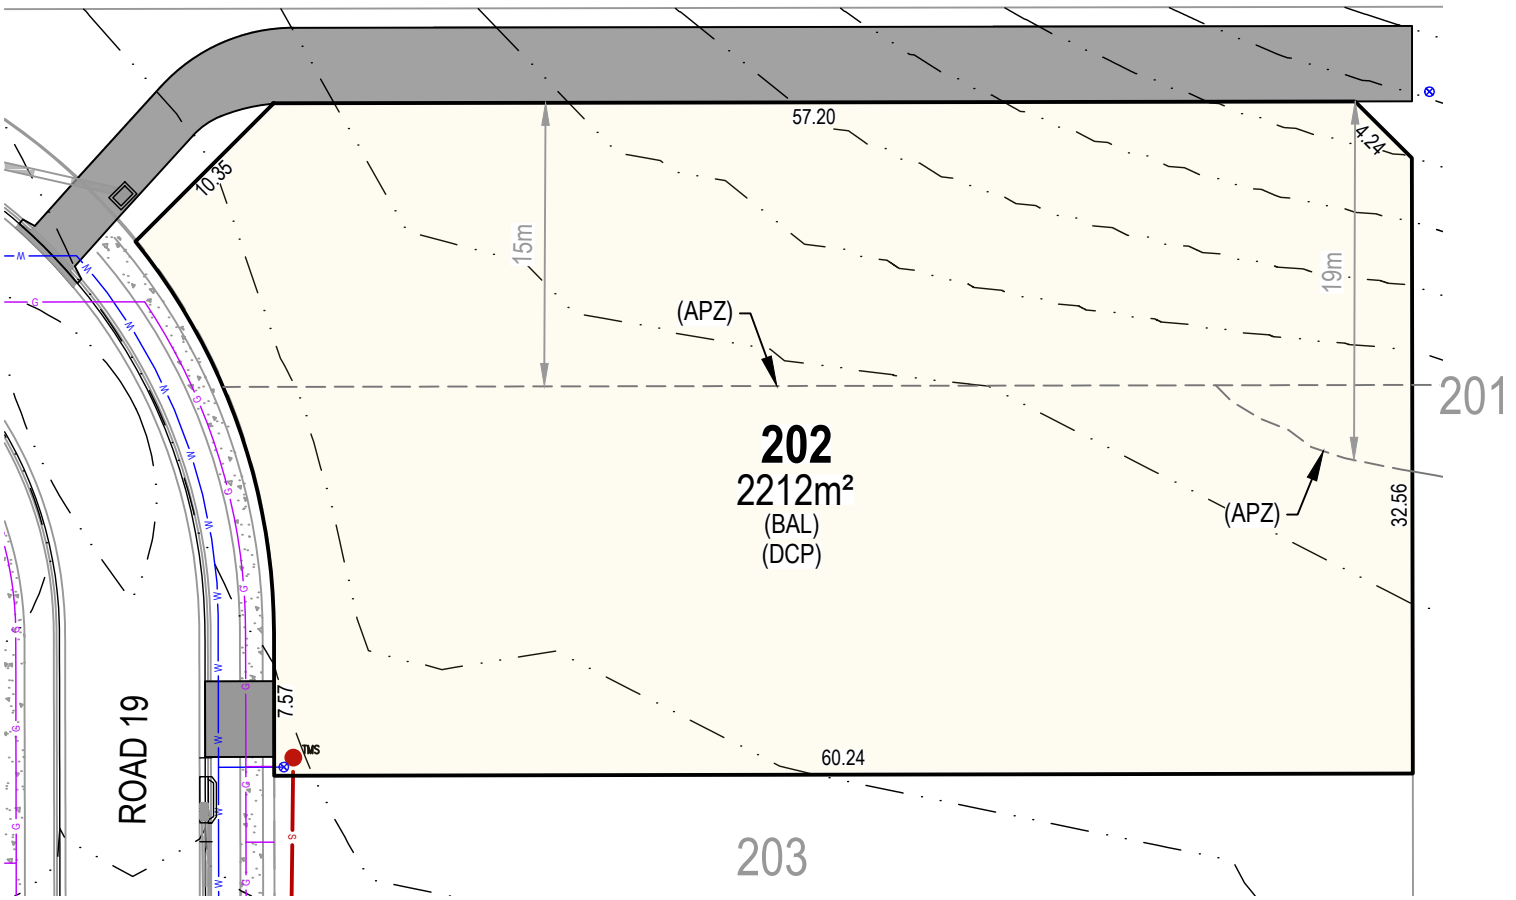

LEGEND

101	PROPOSED CONTOUR	(A)	EASEMENT FOR DRAINAGE (2.00m WIDE)
	PROPOSED RETAINING WALL	(R)	RETAINING WALL RESTRICTION & POSITIVE COVENANT (0.90m WIDE)
W	PROPOSED WATER	(APZ)	ASSET PROTECTION ZONE (15m AND 19m)
S	PROPOSED SEWER	(BAL)	BUSHFIRE ATTACK LEVEL - 12.5 TO FLAME ZONE
	PROPOSED STORMWATER AND PITS	(DCP)	DEVELOPMENT CONTROL PLAN REQUIREMENTS: - STRUCTURES MUST NOT EXCEED RL 141 (AHD)
	PROPOSED EASEMENTS		

* AREA SUBJECT TO FINAL SURVEY
* BEARING AND DISTANCES SUBJECT TO FINAL SURVEY

0 10 20 A4 1:400

NOTE:
ALL CONTOURS HAVE INTERVAL OF 0.5m (CONTOURS ARE APPROXIMATE ONLY)

This plan is provided solely for the purpose of providing an impression of the concept relating to the proposed development called 'The Ranges', as well as the approximate location of existing and proposed third party facilities, services or destinations, and is not intended to be used for any other purpose.Legacy Property does not make any representation or give any warranty in relation to the future development of the site, the staging of any future development or the current or future location or existence of any facilities, services or destinations. The plan is based on the present intention of, and information available to,Legacy Property and the current known requirements of relevant authorities at the time of creation of the plan and details may change due to future circumstances. Any indications of distance or size are approximate and for indicative purposes only and are not to scale. The plan and any matters shown on or inferred from it do not give rise to a legally binding obligation on or representation or warranty byLegacy Property. Legacy Property accepts no liability for any loss or damage arising as a result of any reliance on this plan or its contents.

THE RANGES

GLEDSWOOD HILLS

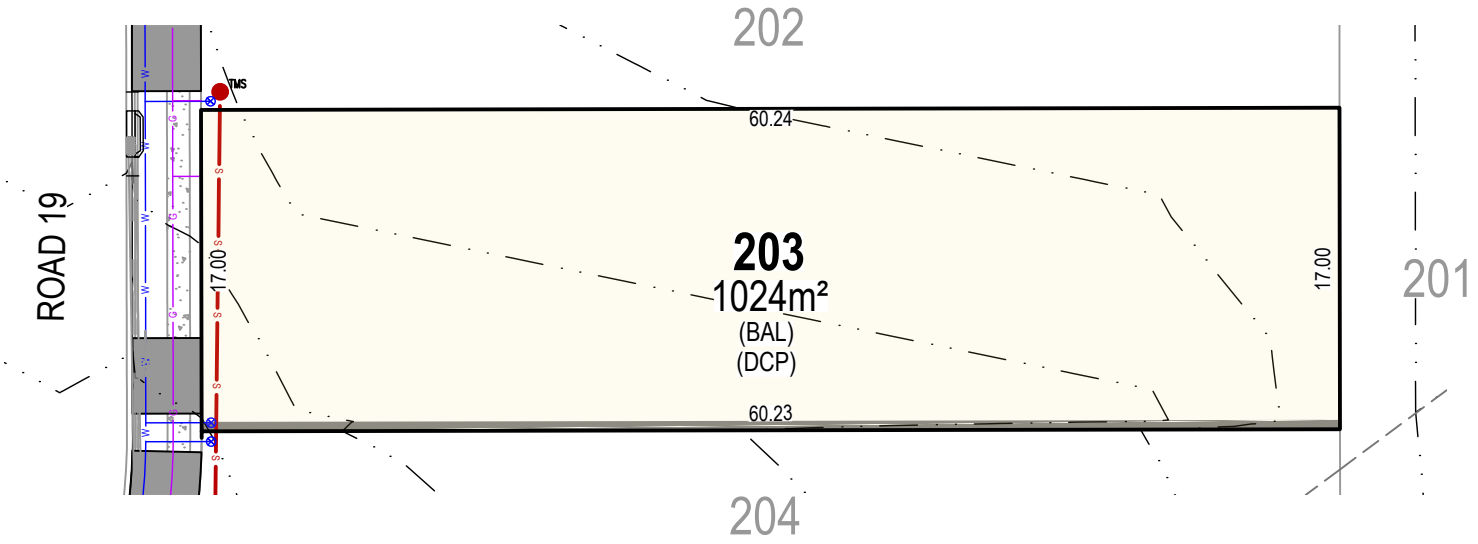

LEGEND

101	PROPOSED CONTOUR	(A)	EASEMENT FOR DRAINAGE (2.00m WIDE)
	PROPOSED RETAINING WALL	(R)	RETAINING WALL RESTRICTION & POSITIVE COVENANT (0.90m WIDE)
W	PROPOSED WATER	(BAL)	BUSHFIRE ATTACK LEVEL - 12.5 TO 29
S	PROPOSED SEWER	(DCP)	DEVELOPMENT CONTROL PLAN REQUIREMENTS:
	PROPOSED STORMWATER AND PITS		- STRUCTURES MUST NOT EXCEED RL 141 (AHD)
	PROPOSED EASEMENTS		

* AREA SUBJECT TO FINAL SURVEY
* BEARING AND DISTANCES SUBJECT TO FINAL SURVEY

0 10 20 A4 1:400

NOTE:
ALL CONTOURS HAVE INTERVAL OF 0.5m (CONTOURS ARE APPROXIMATE ONLY)

This plan is provided solely for the purpose of providing an impression of the concept relating to the proposed development called 'The Ranges', as well as the approximate location of existing and proposed third party facilities, services or destinations, and is not intended to be used for any other purpose.Legacy Property does not make any representation or give any warranty in relation to the future development of the site, the staging of any future development or the current or future location or existence of any facilities, services or destinations. The plan is based on the present intention of, and information available to,Legacy Property and the current known requirements of relevant authorities at the time of creation of the plan and details may change due to future circumstances. Any indications of distance or size are approximate and for indicative purposes only and are not to scale. The plan and any matters shown on or inferred from it do not give rise to a legally binding obligation on or representation or warranty byLegacy Property. Legacy Property accepts no liability for any loss or damage arising as a result of any reliance on this plan or its contents.

THE RANGES

GLEDSWOOD HILLS

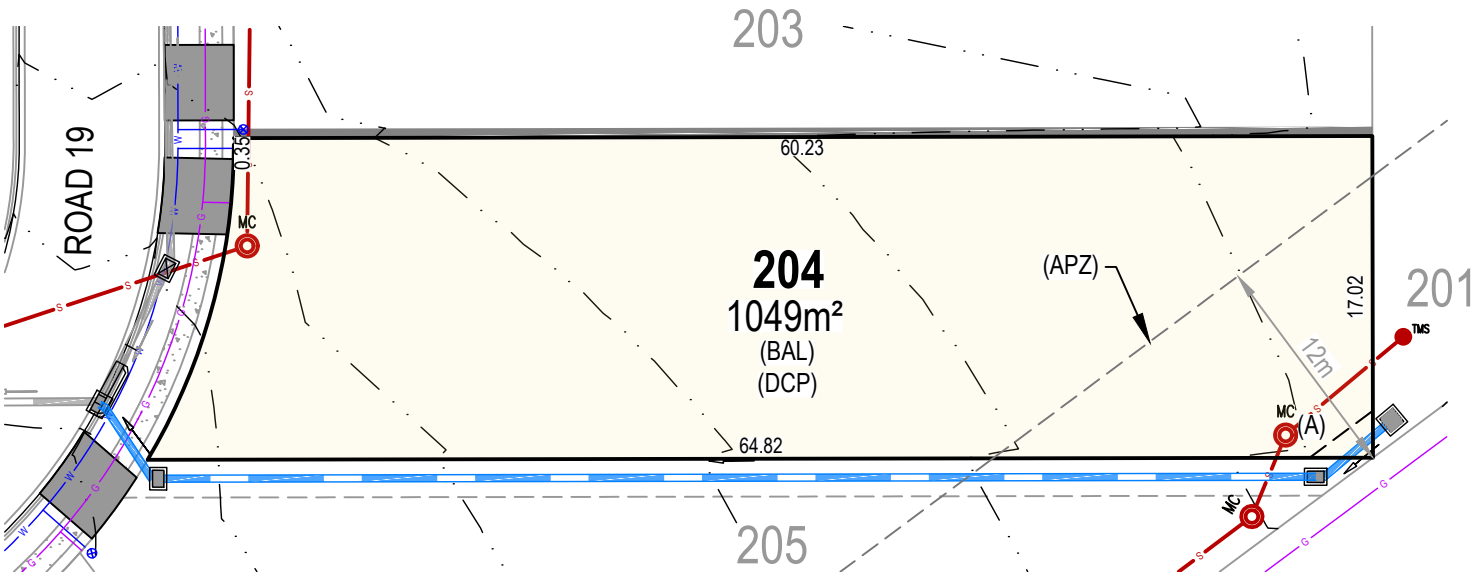

LEGEND

101	PROPOSED CONTOUR	(A)	EASEMENT FOR DRAINAGE (2.00m WIDE)
	PROPOSED RETAINING WALL	(R)	RETAINING WALL RESTRICTION & POSITIVE COVENANT (0.90m WIDE)
W	PROPOSED WATER	(APZ)	ASSET PROTECTION ZONE (12m)
S	PROPOSED SEWER	(BAL)	BUSHFIRE ATTACK LEVEL - 12.5 TO FLAME ZONE
	PROPOSED STORMWATER AND PITS	(DCP)	DEVELOPMENT CONTROL PLAN REQUIREMENTS: - STRUCTURES MUST NOT EXCEED RL 141 (AHD)
	PROPOSED EASEMENTS		

* AREA SUBJECT TO FINAL SURVEY
* BEARING AND DISTANCES SUBJECT TO FINAL SURVEY

0 10 20

A4
1:400

NOTE:
ALL CONTOURS HAVE INTERVAL OF 0.5m (CONTOURS ARE APPROXIMATE ONLY)

This plan is provided solely for the purpose of providing an impression of the concept relating to the proposed development called 'The Ranges', as well as the approximate location of existing and proposed third party facilities, services or destinations, and is not intended to be used for any other purpose.Legacy Property does not make any representation or give any warranty in relation to the future development of the site, the staging of any future development or the current or future location or existence of any facilities, services or destinations. The plan is based on the present intention of, and information available to,Legacy Property and the current known requirements of relevant authorities at the time of creation of the plan and details may change due to future circumstances. Any indications of distance or size are approximate and for indicative purposes only and are not to scale. The plan and any matters shown on or inferred from it do not give rise to a legally binding obligation on or representation or warranty byLegacy Property. Legacy Property accepts no liability for any loss or damage arising as a result of any reliance on this plan or its contents.

THE RANGES

GLEDSWOOD HILLS

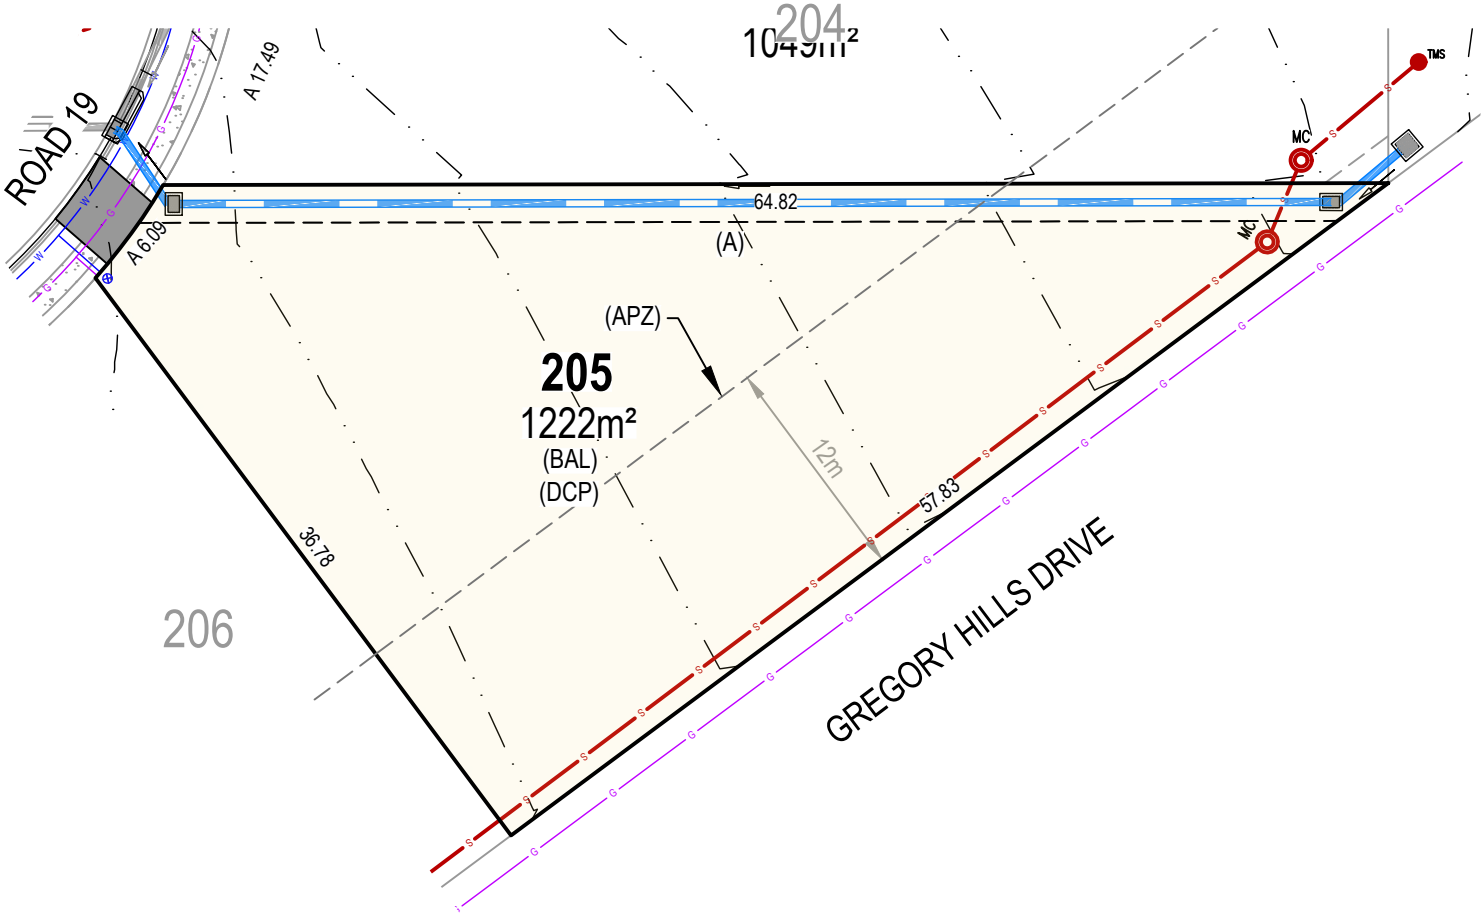

LEGEND

101	PROPOSED CONTOUR	(A)	EASEMENT FOR DRAINAGE (2.00m WIDE)
	PROPOSED RETAINING WALL	(R)	RETAINING WALL RESTRICTION & POSITIVE COVENANT (0.90m WIDE)
W	PROPOSED WATER	(APZ)	ASSET PROTECTION ZONE (12m)
S	PROPOSED SEWER	(BAL)	BUSHFIRE ATTACK LEVEL - 12.5 TO FLAME ZONE
	PROPOSED STORMWATER AND PITS	(DCP)	DEVELOPMENT CONTROL PLAN REQUIREMENTS: - STRUCTURES MUST NOT EXCEED RL 141 (AHD)
	PROPOSED EASEMENTS		

* AREA SUBJECT TO FINAL SURVEY
* BEARING AND DISTANCES SUBJECT TO FINAL SURVEY

0 10 20

A4
1:400

NOTE:
ALL CONTOURS HAVE INTERVAL OF 0.5m (CONTOURS ARE APPROXIMATE ONLY)

This plan is provided solely for the purpose of providing an impression of the concept relating to the proposed development called 'The Ranges', as well as the approximate location of existing and proposed third party facilities, services or destinations, and is not intended to be used for any other purpose.Legacy Property does not make any representation or give any warranty in relation to the future development of the site, the staging of any future development or the current or future location or existence of any facilities, services or destinations. The plan is based on the present intention of, and information available to,Legacy Property and the current known requirements of relevant authorities at the time of creation of the plan and details may change due to future circumstances. Any indications of distance or size are approximate and for indicative purposes only and are not to scale. The plan and any matters shown on or inferred from it do not give rise to a legally binding obligation on or representation or warranty byLegacy Property. Legacy Property accepts no liability for any loss or damage arising as a result of any reliance on this plan or its contents.

THE RANGES

GLEDSWOOD HILLS

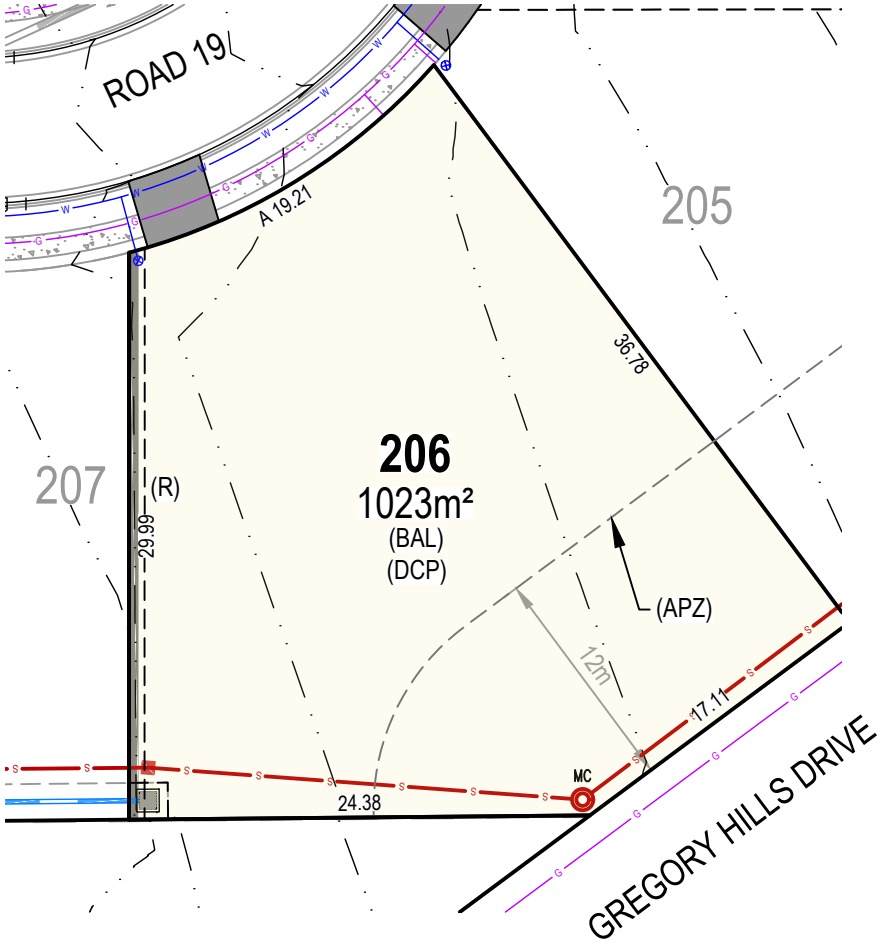

LEGEND

101	PROPOSED CONTOUR	(A)	EASEMENT FOR DRAINAGE (2.00m WIDE)
	PROPOSED RETAINING WALL	(R)	RETAINING WALL RESTRICTION & POSITIVE COVENANT (0.90m WIDE)
W	PROPOSED WATER	(APZ)	ASSET PROTECTION ZONE (12m)
S	PROPOSED SEWER	(BAL)	BUSHFIRE ATTACK LEVEL - 12.5 TO FLAME ZONE
	PROPOSED STORMWATER AND PITS	(DCP)	DEVELOPMENT CONTROL PLAN REQUIREMENTS: - STRUCTURES MUST NOT EXCEED RL 141 (AHD)
	PROPOSED EASEMENTS		

* AREA SUBJECT TO FINAL SURVEY
* BEARING AND DISTANCES SUBJECT TO FINAL SURVEY

0 10 20

A4
1:400

NOTE:
ALL CONTOURS HAVE INTERVAL OF 0.5m (CONTOURS ARE APPROXIMATE ONLY)

This plan is provided solely for the purpose of providing an impression of the concept relating to the proposed development called 'The Ranges', as well as the approximate location of existing and proposed third party facilities, services or destinations, and is not intended to be used for any other purpose.Legacy Property does not make any representation or give any warranty in relation to the future development of the site, the staging of any future development or the current or future location or existence of any facilities, services or destinations. The plan is based on the present intention of, and information available to,Legacy Property and the current known requirements of relevant authorities at the time of creation of the plan and details may change due to future circumstances. Any indications of distance or size are approximate and for indicative purposes only and are not to scale. The plan and any matters shown on or inferred from it do not give rise to a legally binding obligation on or representation or warranty byLegacy Property. Legacy Property accepts no liability for any loss or damage arising as a result of any reliance on this plan or its contents.

THE RANGES

GLEDSWOOD HILLS

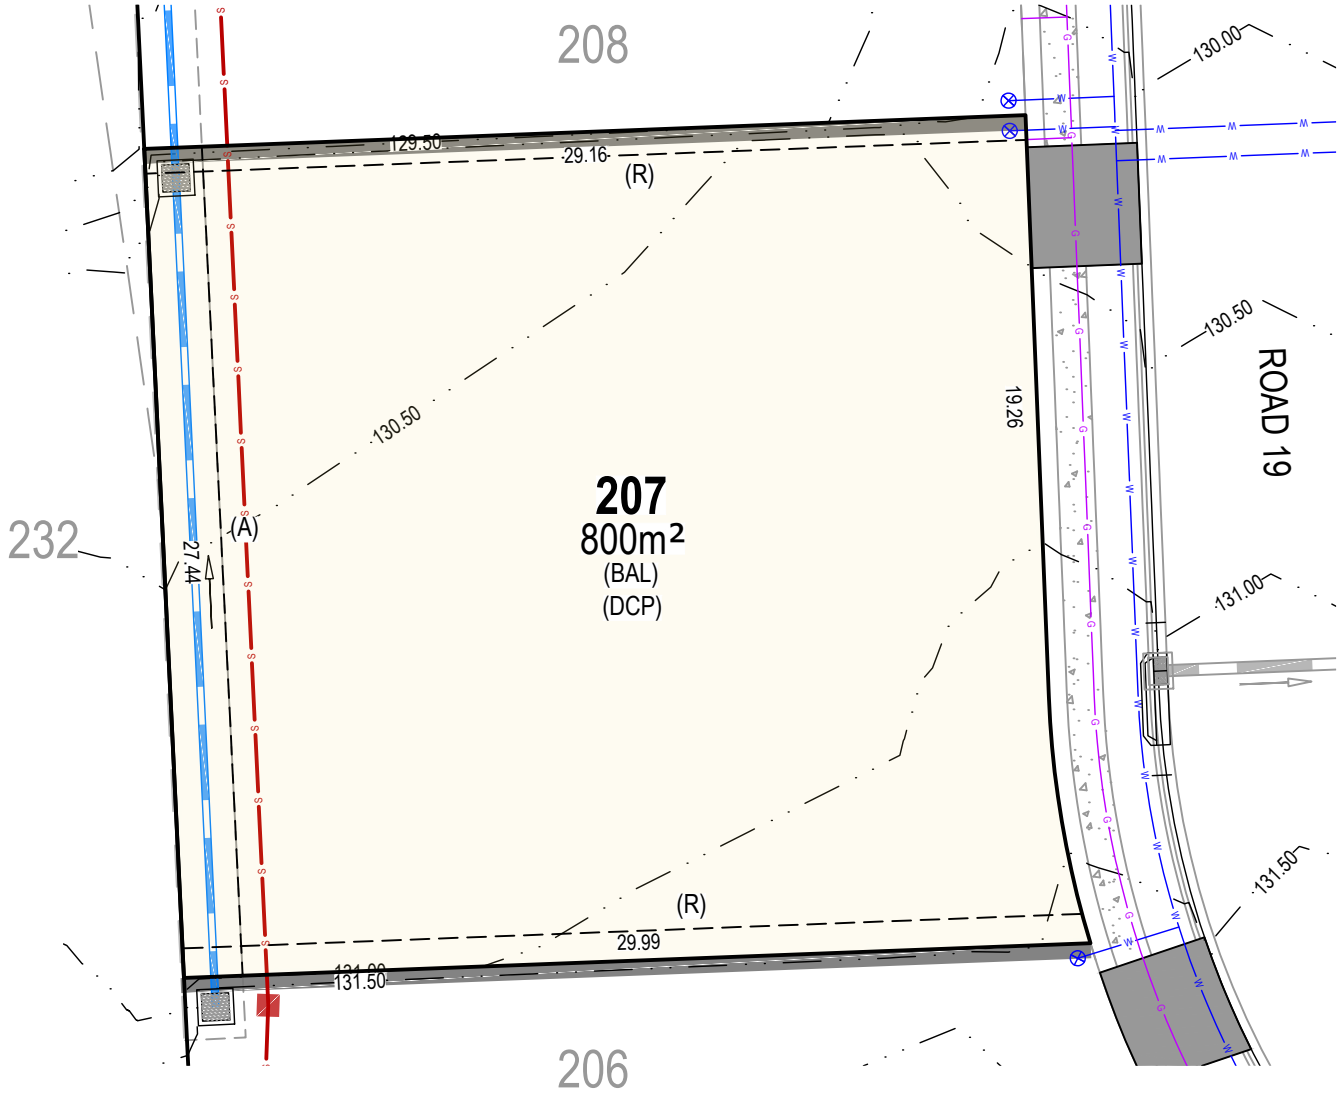

LEGEND

101	PROPOSED CONTOUR	(A)	EASEMENT FOR DRAINAGE (2.00m WIDE)
	PROPOSED RETAINING WALL	(R)	RETAINING WALL RESTRICTION & POSITIVE COVENANT (0.90m WIDE)
W	PROPOSED WATER	(BAL)	BUSHFIRE ATTACK LEVEL - 12.5
S	PROPOSED SEWER	(DCP)	DEVELOPMENT CONTROL PLAN REQUIREMENTS: - STRUCTURES MUST NOT EXCEED RL 141 (AHD)
	PROPOSED STORMWATER AND PITS		
	PROPOSED EASEMENTS		

* AREA SUBJECT TO FINAL SURVEY
* BEARING AND DISTANCES SUBJECT TO FINAL SURVEY

0 5 10 A4 1:250

NOTE:
ALL CONTOURS HAVE INTERVAL OF 0.5m (CONTOURS ARE APPROXIMATE ONLY)

This plan is provided solely for the purpose of providing an impression of the concept relating to the proposed development called 'The Ranges', as well as the approximate location of existing and proposed third party facilities, services or destinations, and is not intended to be used for any other purpose.Legacy Property does not make any representation or give any warranty in relation to the future development of the site, the staging of any future development or the current or future location or existence of any facilities, services or destinations. The plan is based on the present intention of, and information available to,Legacy Property and the current known requirements of relevant authorities at the time of creation of the plan and details may change due to future circumstances. Any indications of distance or size are approximate and for indicative purposes only and are not to scale. The plan and any matters shown on or inferred from it do not give rise to a legally binding obligation on or representation or warranty byLegacy Property. Legacy Property accepts no liability for any loss or damage arising as a result of any reliance on this plan or its contents.

THE RANGES

GLEDSWOOD HILLS

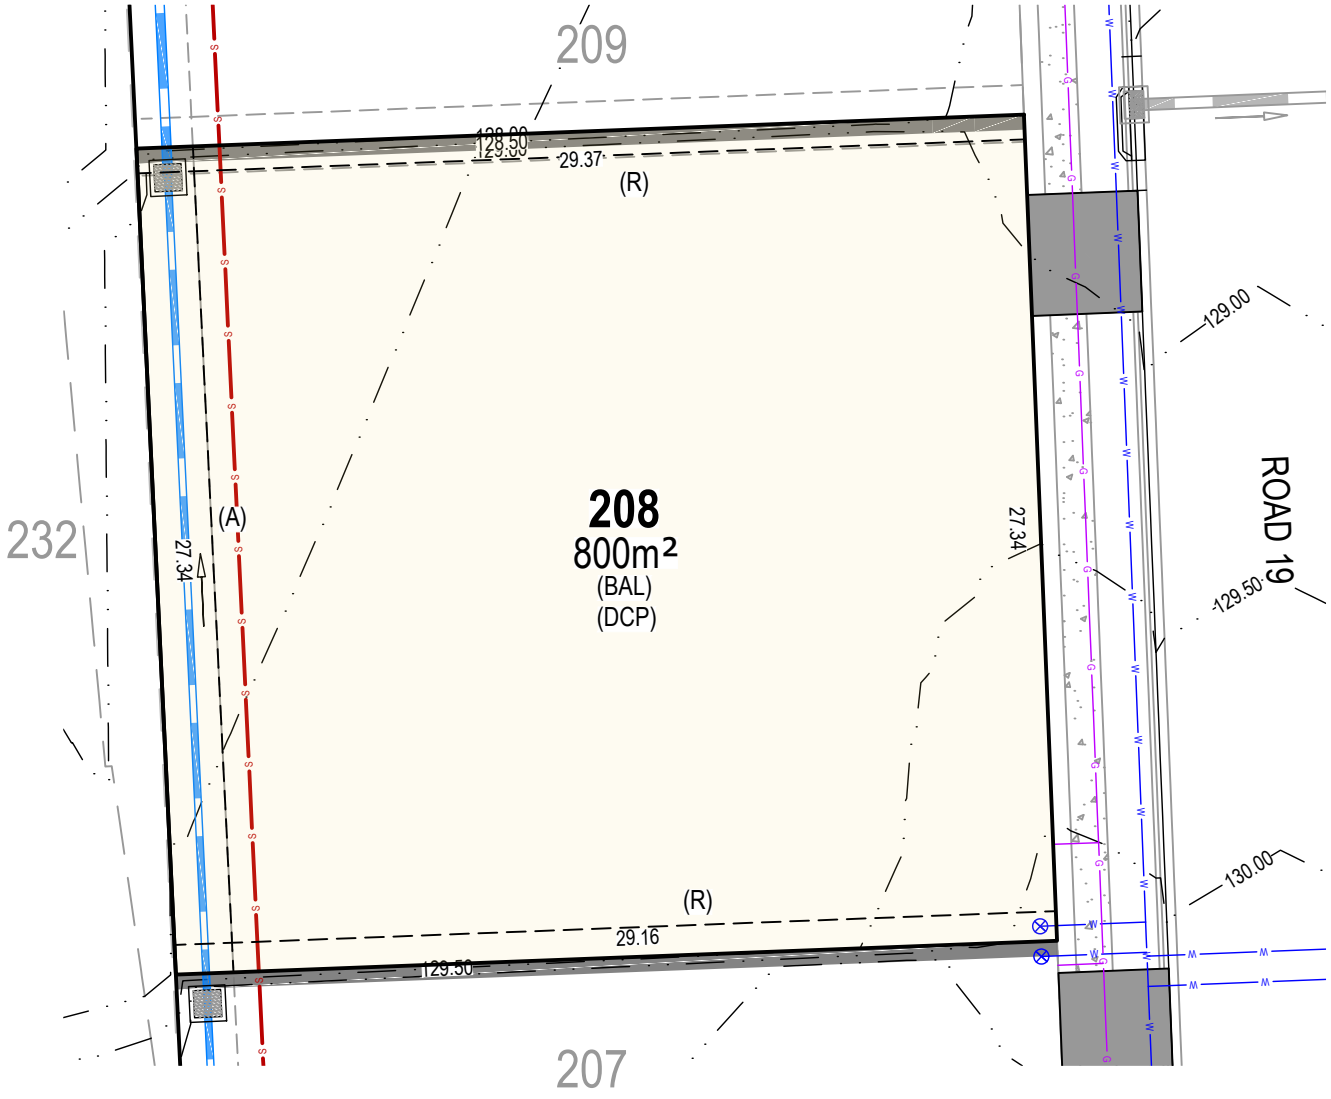

LEGEND

101	PROPOSED CONTOUR	(A)	EASEMENT FOR DRAINAGE (2.00m WIDE)
	PROPOSED RETAINING WALL	(R)	RETAINING WALL RESTRICTION & POSITIVE COVENANT (0.90m WIDE)
W	PROPOSED WATER	(BAL)	BUSHFIRE ATTACK LEVEL - 12.5
S	PROPOSED SEWER	(DCP)	DEVELOPMENT CONTROL PLAN REQUIREMENTS:
	PROPOSED STORMWATER AND PITS		- STRUCTURES MUST NOT EXCEED RL 141 (AHD)
	PROPOSED EASEMENTS		

* AREA SUBJECT TO FINAL SURVEY
* BEARING AND DISTANCES SUBJECT TO FINAL SURVEY

0 5 10 A4 1:250

NOTE:
ALL CONTOURS HAVE INTERVAL OF 0.5m (CONTOURS ARE APPROXIMATE ONLY)

This plan is provided solely for the purpose of providing an impression of the concept relating to the proposed development called 'The Ranges', as well as the approximate location of existing and proposed third party facilities, services or destinations, and is not intended to be used for any other purpose.Legacy Property does not make any representation or give any warranty in relation to the future development of the site, the staging of any future development or the current or future location or existence of any facilities, services or destinations. The plan is based on the present intention of, and information available to,Legacy Property and the current known requirements of relevant authorities at the time of creation of the plan and details may change due to future circumstances. Any indications of distance or size are approximate and for indicative purposes only and are not to scale. The plan and any matters shown on or inferred from it do not give rise to a legally binding obligation on or representation or warranty byLegacy Property. Legacy Property accepts no liability for any loss or damage arising as a result of any reliance on this plan or its contents.

THE RANGES

GLEDSWOOD HILLS

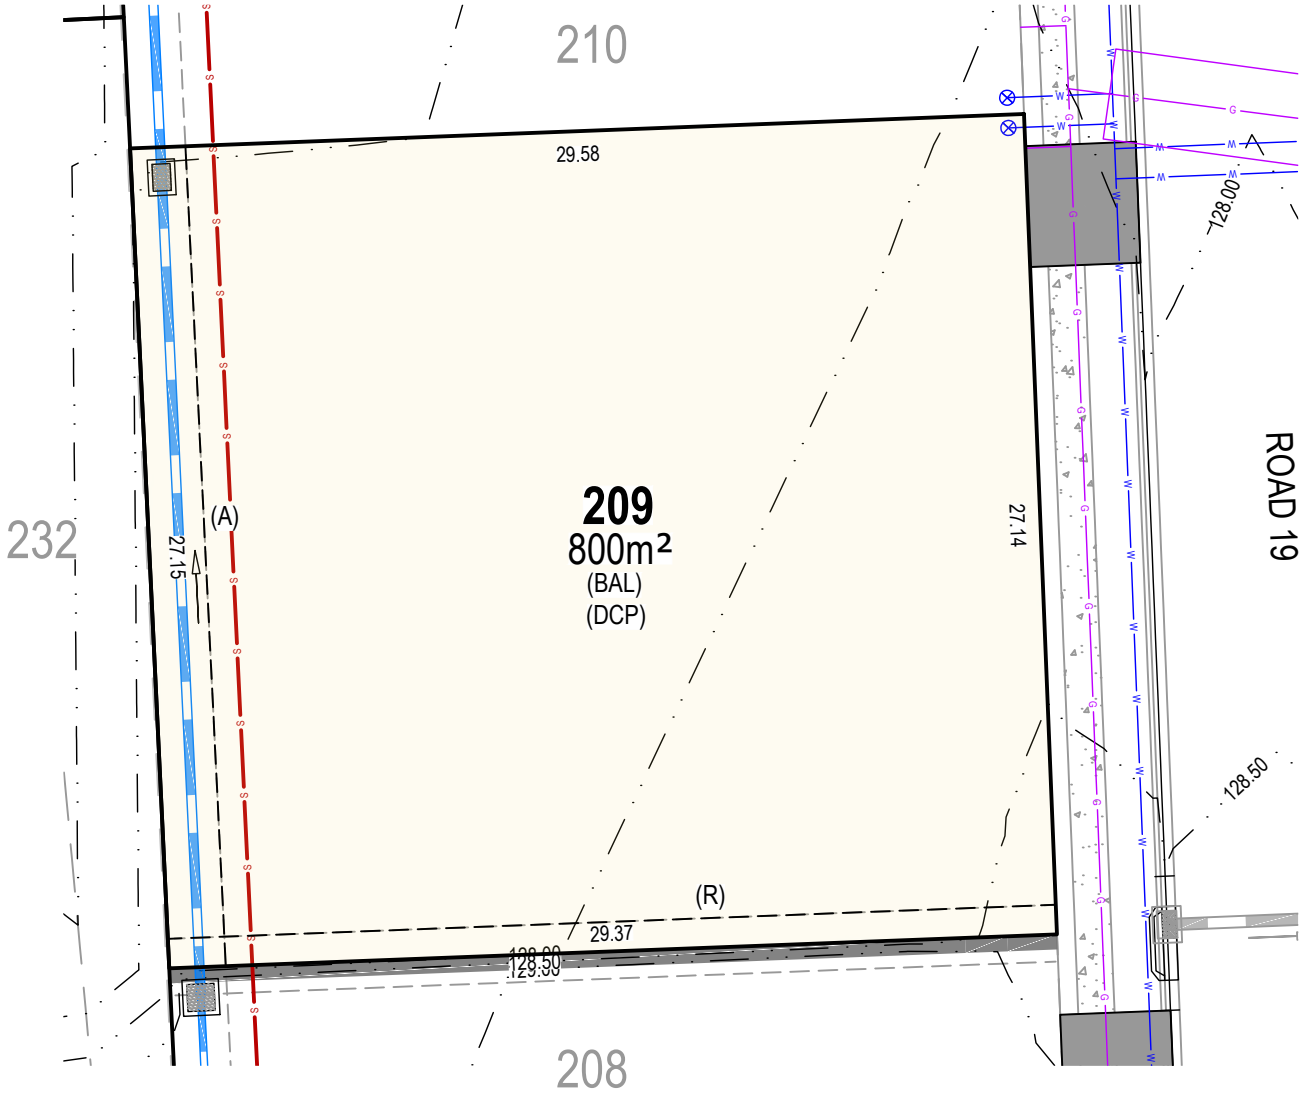

LEGEND

101	PROPOSED CONTOUR	(A)	EASEMENT FOR DRAINAGE (2.00m WIDE)
	PROPOSED RETAINING WALL	(R)	RETAINING WALL RESTRICTION & POSITIVE COVENANT (0.90m WIDE)
W	PROPOSED WATER	(BAL)	BUSHFIRE ATTACK LEVEL - 12.5
S	PROPOSED SEWER	(DCP)	DEVELOPMENT CONTROL PLAN REQUIREMENTS: - STRUCTURES MUST NOT EXCEED RL 141 (AHD)
	PROPOSED STORMWATER AND PITS		
	PROPOSED EASEMENTS		

* AREA SUBJECT TO FINAL SURVEY
* BEARING AND DISTANCES SUBJECT TO FINAL SURVEY

0 5 10 A4 1:250

NOTE:
ALL CONTOURS HAVE INTERVAL OF 0.5m (CONTOURS ARE APPROXIMATE ONLY)

This plan is provided solely for the purpose of providing an impression of the concept relating to the proposed development called 'The Ranges', as well as the approximate location of existing and proposed third party facilities, services or destinations, and is not intended to be used for any other purpose.Legacy Property does not make any representation or give any warranty in relation to the future development of the site, the staging of any future development or the current or future location or existence of any facilities, services or destinations. The plan is based on the present intention of, and information available to,Legacy Property and the current known requirements of relevant authorities at the time of creation of the plan and details may change due to future circumstances. Any indications of distance or size are approximate and for indicative purposes only and are not to scale. The plan and any matters shown on or inferred from it do not give rise to a legally binding obligation on or representation or warranty byLegacy Property. Legacy Property accepts no liability for any loss or damage arising as a result of any reliance on this plan or its contents.

THE RANGES

GLEDSWOOD HILLS

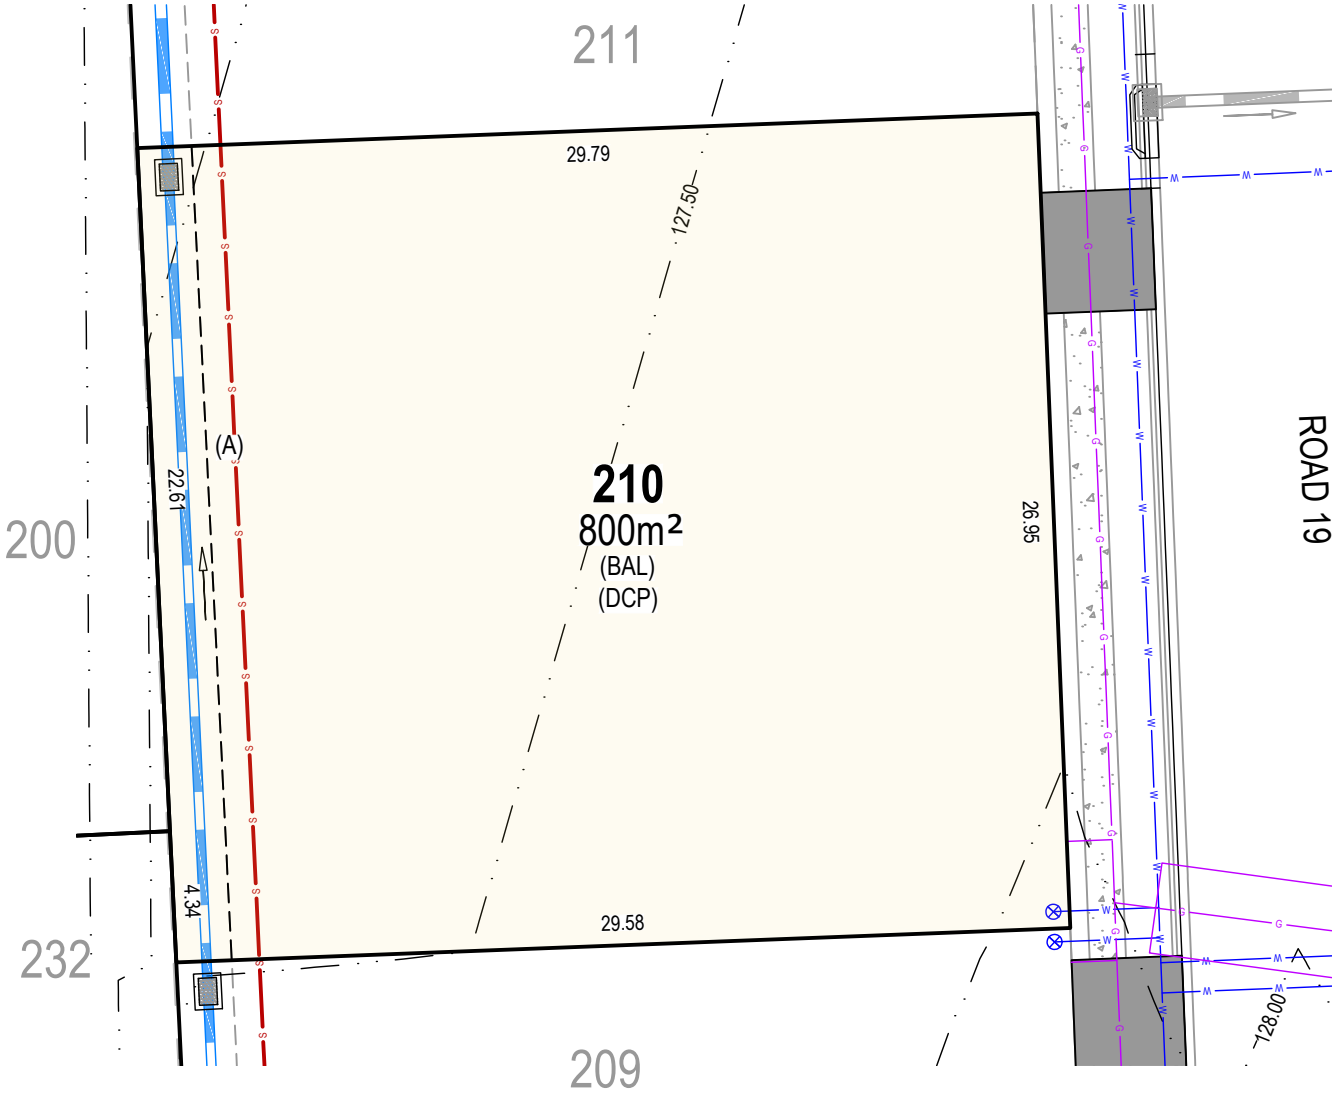

LEGEND

101	PROPOSED CONTOUR	(A)	EASEMENT FOR DRAINAGE (2.00m WIDE)
	PROPOSED RETAINING WALL	(R)	RETAINING WALL RESTRICTION & POSITIVE COVENANT (0.90m WIDE)
W	PROPOSED WATER	(BAL)	BUSHFIRE ATTACK LEVEL - 12.5
S	PROPOSED SEWER	(DCP)	DEVELOPMENT CONTROL PLAN REQUIREMENTS: - STRUCTURES MUST NOT EXCEED RL 141 (AHD)
	PROPOSED STORMWATER AND PITS		
	PROPOSED EASEMENTS		

* AREA SUBJECT TO FINAL SURVEY
* BEARING AND DISTANCES SUBJECT TO FINAL SURVEY

0 5 10

A4
1:250

NOTE:
ALL CONTOURS HAVE INTERVAL OF 0.5m (CONTOURS ARE APPROXIMATE ONLY)

This plan is provided solely for the purpose of providing an impression of the concept relating to the proposed development called 'The Ranges', as well as the approximate location of existing and proposed third party facilities, services or destinations, and is not intended to be used for any other purpose.Legacy Property does not make any representation or give any warranty in relation to the future development of the site, the staging of any future development or the current or future location or existence of any facilities, services or destinations. The plan is based on the present intention of, and information available to,Legacy Property and the current known requirements of relevant authorities at the time of creation of the plan and details may change due to future circumstances. Any indications of distance or size are approximate and for indicative purposes only and are not to scale. The plan and any matters shown on or inferred from it do not give rise to a legally binding obligation on or representation or warranty byLegacy Property. Legacy Property accepts no liability for any loss or damage arising as a result of any reliance on this plan or its contents.

THE RANGES

GLEDSWOOD HILLS

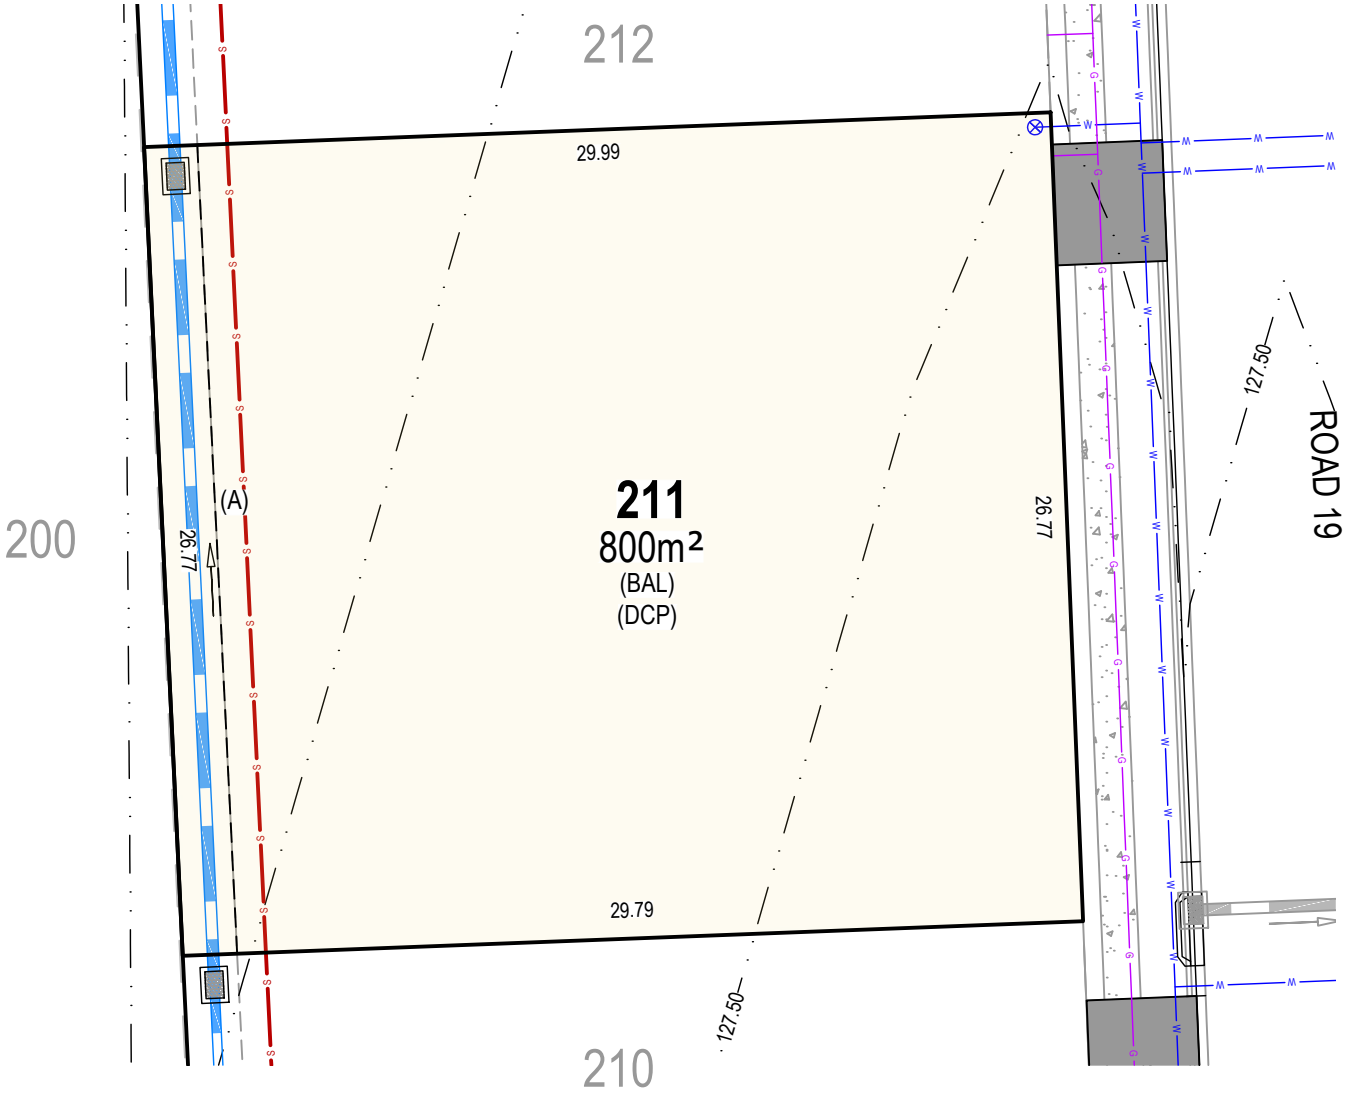

LEGEND

101	PROPOSED CONTOUR	(A)	EASEMENT FOR DRAINAGE (2.00m WIDE)
	PROPOSED RETAINING WALL	(R)	RETAINING WALL RESTRICTION & POSITIVE COVENANT (0.90m WIDE)
W	PROPOSED WATER	(BAL)	BUSHFIRE ATTACK LEVEL - 12.5
S	PROPOSED SEWER	(DCP)	DEVELOPMENT CONTROL PLAN REQUIREMENTS:
	PROPOSED STORMWATER AND PITS		- STRUCTURES MUST NOT EXCEED RL 141 (AHD)
	PROPOSED EASEMENTS		

* AREA SUBJECT TO FINAL SURVEY
* BEARING AND DISTANCES SUBJECT TO FINAL SURVEY

0 5 10 A4 1:250

NOTE:
ALL CONTOURS HAVE INTERVAL OF 0.5m (CONTOURS ARE APPROXIMATE ONLY)

This plan is provided solely for the purpose of providing an impression of the concept relating to the proposed development called 'The Ranges', as well as the approximate location of existing and proposed third party facilities, services or destinations, and is not intended to be used for any other purpose.Legacy Property does not make any representation or give any warranty in relation to the future development of the site, the staging of any future development or the current or future location or existence of any facilities, services or destinations. The plan is based on the present intention of, and information available to,Legacy Property and the current known requirements of relevant authorities at the time of creation of the plan and details may change due to future circumstances. Any indications of distance or size are approximate and for indicative purposes only and are not to scale. The plan and any matters shown on or inferred from it do not give rise to a legally binding obligation on or representation or warranty byLegacy Property. Legacy Property accepts no liability for any loss or damage arising as a result of any reliance on this plan or its contents.

THE RANGES

GLEDSWOOD HILLS

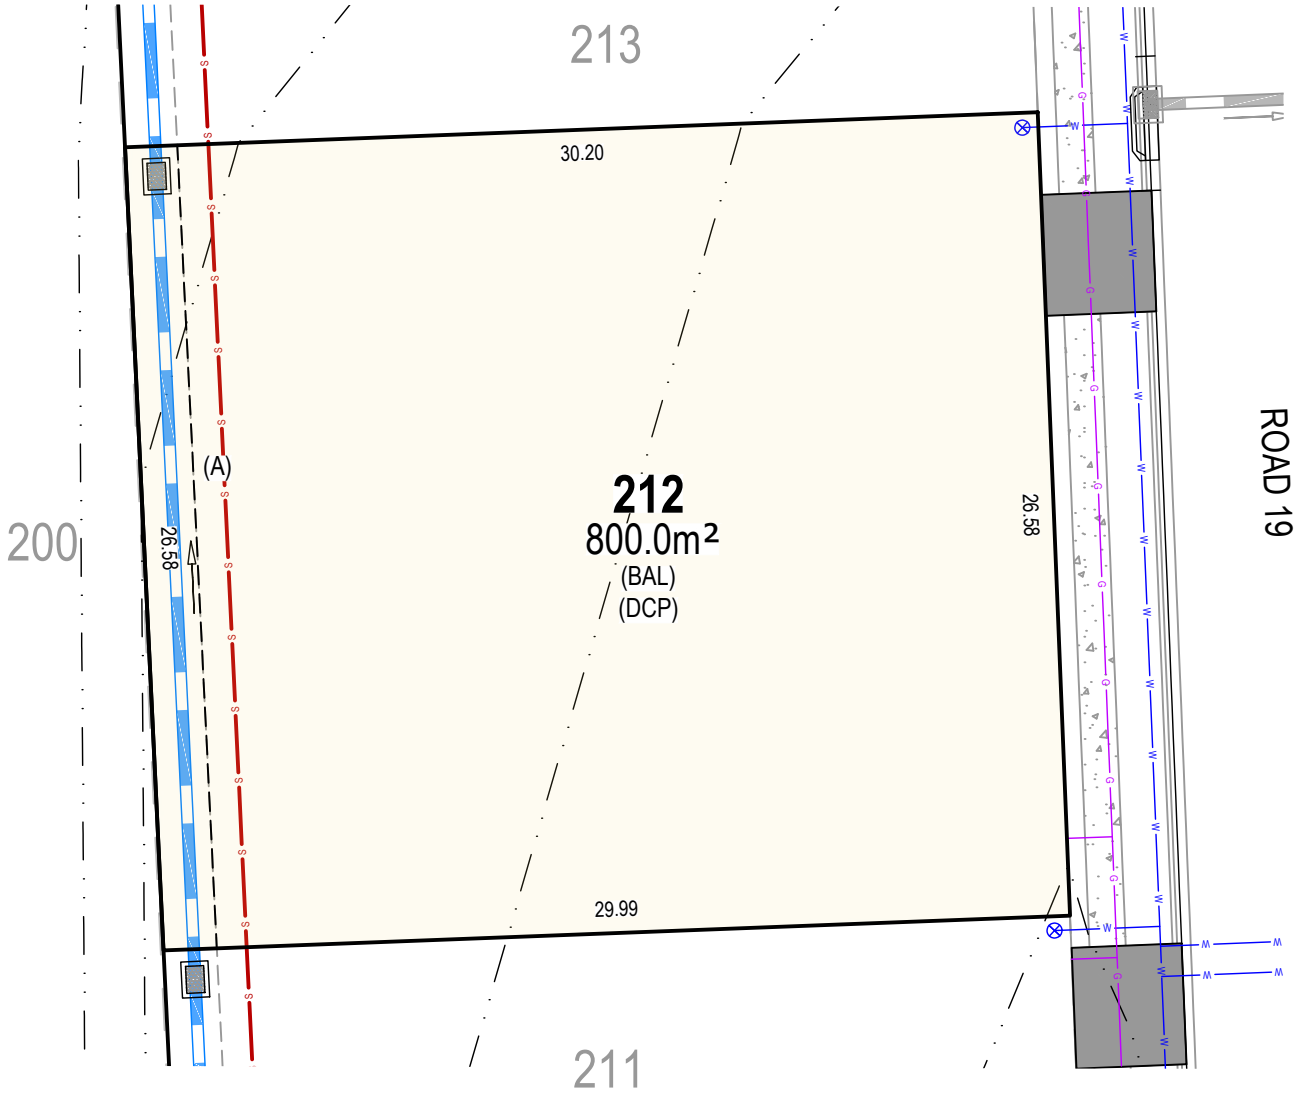

LEGEND

101	PROPOSED CONTOUR	(A)	EASEMENT FOR DRAINAGE (2.00m WIDE)
	PROPOSED RETAINING WALL	(R)	RETAINING WALL RESTRICTION & POSITIVE COVENANT (0.90m WIDE)
W	PROPOSED WATER	(BAL)	BUSHFIRE ATTACK LEVEL - 12.5
S	PROPOSED SEWER	(DCP)	DEVELOPMENT CONTROL PLAN REQUIREMENTS: - STRUCTURES MUST NOT EXCEED RL 141 (AHD)
	PROPOSED STORMWATER AND PITS		
	PROPOSED EASEMENTS		

* AREA SUBJECT TO FINAL SURVEY
* BEARING AND DISTANCES SUBJECT TO FINAL SURVEY

0 5 10 A4 1:250

NOTE:
ALL CONTOURS HAVE INTERVAL OF 0.5m (CONTOURS ARE APPROXIMATE ONLY)

This plan is provided solely for the purpose of providing an impression of the concept relating to the proposed development called 'The Ranges', as well as the approximate location of existing and proposed third party facilities, services or destinations, and is not intended to be used for any other purpose.Legacy Property does not make any representation or give any warranty in relation to the future development of the site, the staging of any future development or the current or future location or existence of any facilities, services or destinations. The plan is based on the present intention of, and information available to,Legacy Property and the current known requirements of relevant authorities at the time of creation of the plan and details may change due to future circumstances. Any indications of distance or size are approximate and for indicative purposes only and are not to scale. The plan and any matters shown on or inferred from it do not give rise to a legally binding obligation on or representation or warranty byLegacy Property. Legacy Property accepts no liability for any loss or damage arising as a result of any reliance on this plan or its contents.

THE RANGES

GLEDSWOOD HILLS

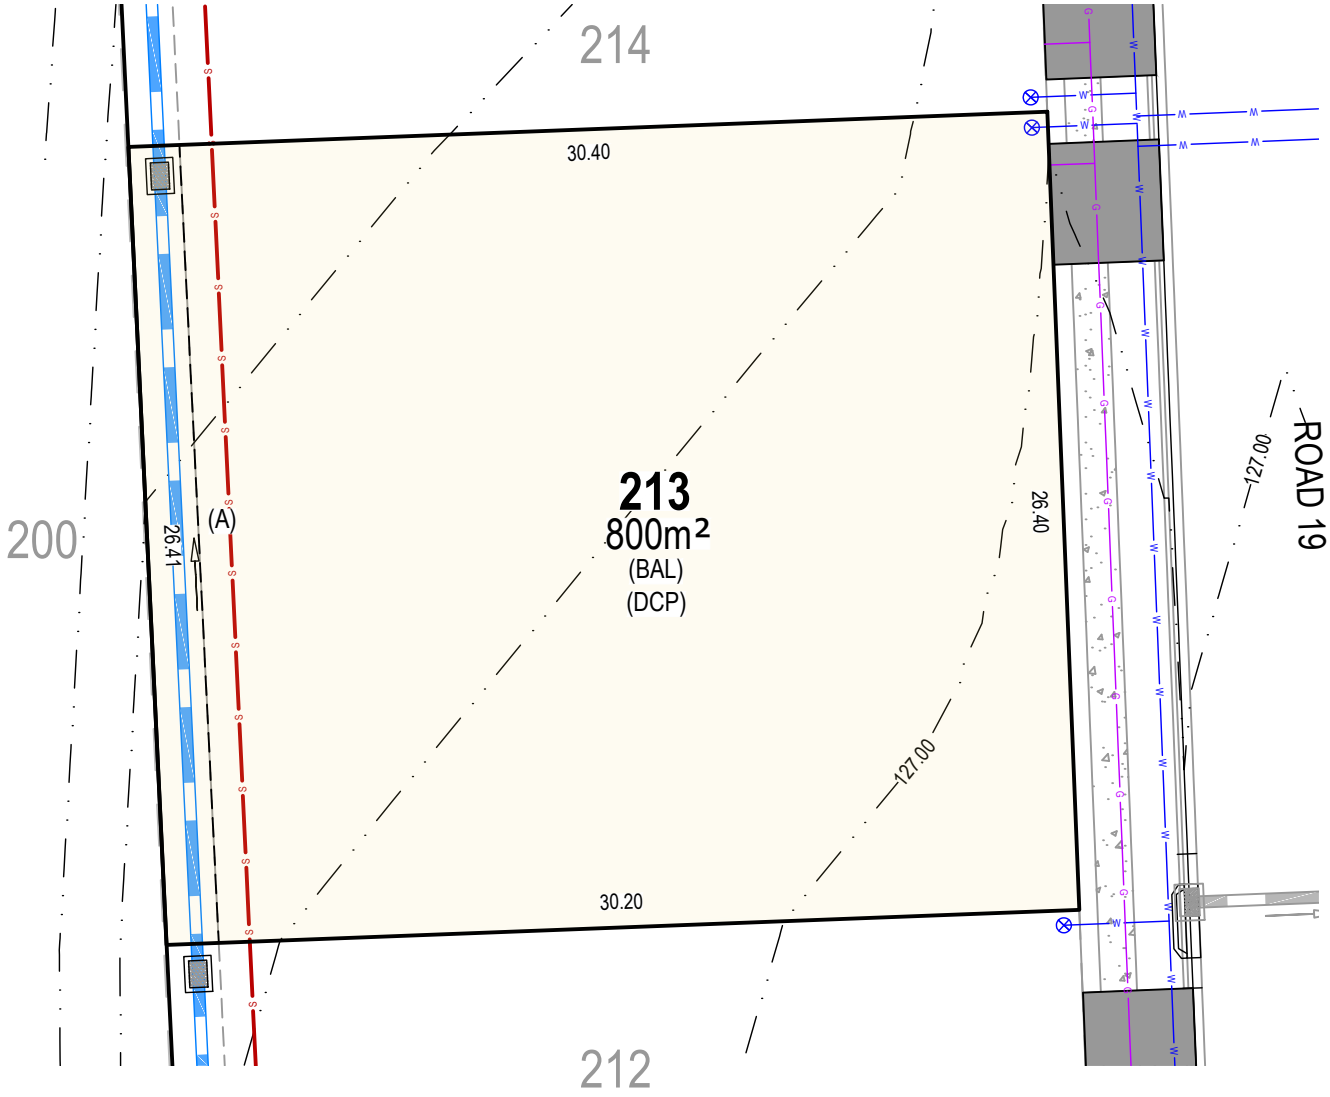

LEGEND

101	PROPOSED CONTOUR	(A)	EASEMENT FOR DRAINAGE (2.00m WIDE)
	PROPOSED RETAINING WALL	(R)	RETAINING WALL RESTRICTION & POSITIVE COVENANT (0.90m WIDE)
W	PROPOSED WATER	(BAL)	BUSHFIRE ATTACK LEVEL - 12.5
S	PROPOSED SEWER	(DCP)	DEVELOPMENT CONTROL PLAN REQUIREMENTS:
	PROPOSED STORMWATER AND PITS		- STRUCTURES MUST NOT EXCEED RL 141 (AHD)
	PROPOSED EASEMENTS		

* AREA SUBJECT TO FINAL SURVEY
* BEARING AND DISTANCES SUBJECT TO FINAL SURVEY

0 5 10 A4 1:250

NOTE:
ALL CONTOURS HAVE INTERVAL OF 0.5m (CONTOURS ARE APPROXIMATE ONLY)

This plan is provided solely for the purpose of providing an impression of the concept relating to the proposed development called 'The Ranges', as well as the approximate location of existing and proposed third party facilities, services or destinations, and is not intended to be used for any other purpose.Legacy Property does not make any representation or give any warranty in relation to the future development of the site, the staging of any future development or the current or future location or existence of any facilities, services or destinations. The plan is based on the present intention of, and information available to,Legacy Property and the current known requirements of relevant authorities at the time of creation of the plan and details may change due to future circumstances. Any indications of distance or size are approximate and for indicative purposes only and are not to scale. The plan and any matters shown on or inferred from it do not give rise to a legally binding obligation on or representation or warranty byLegacy Property. Legacy Property accepts no liability for any loss or damage arising as a result of any reliance on this plan or its contents.

THE RANGES

GLEDSWOOD HILLS

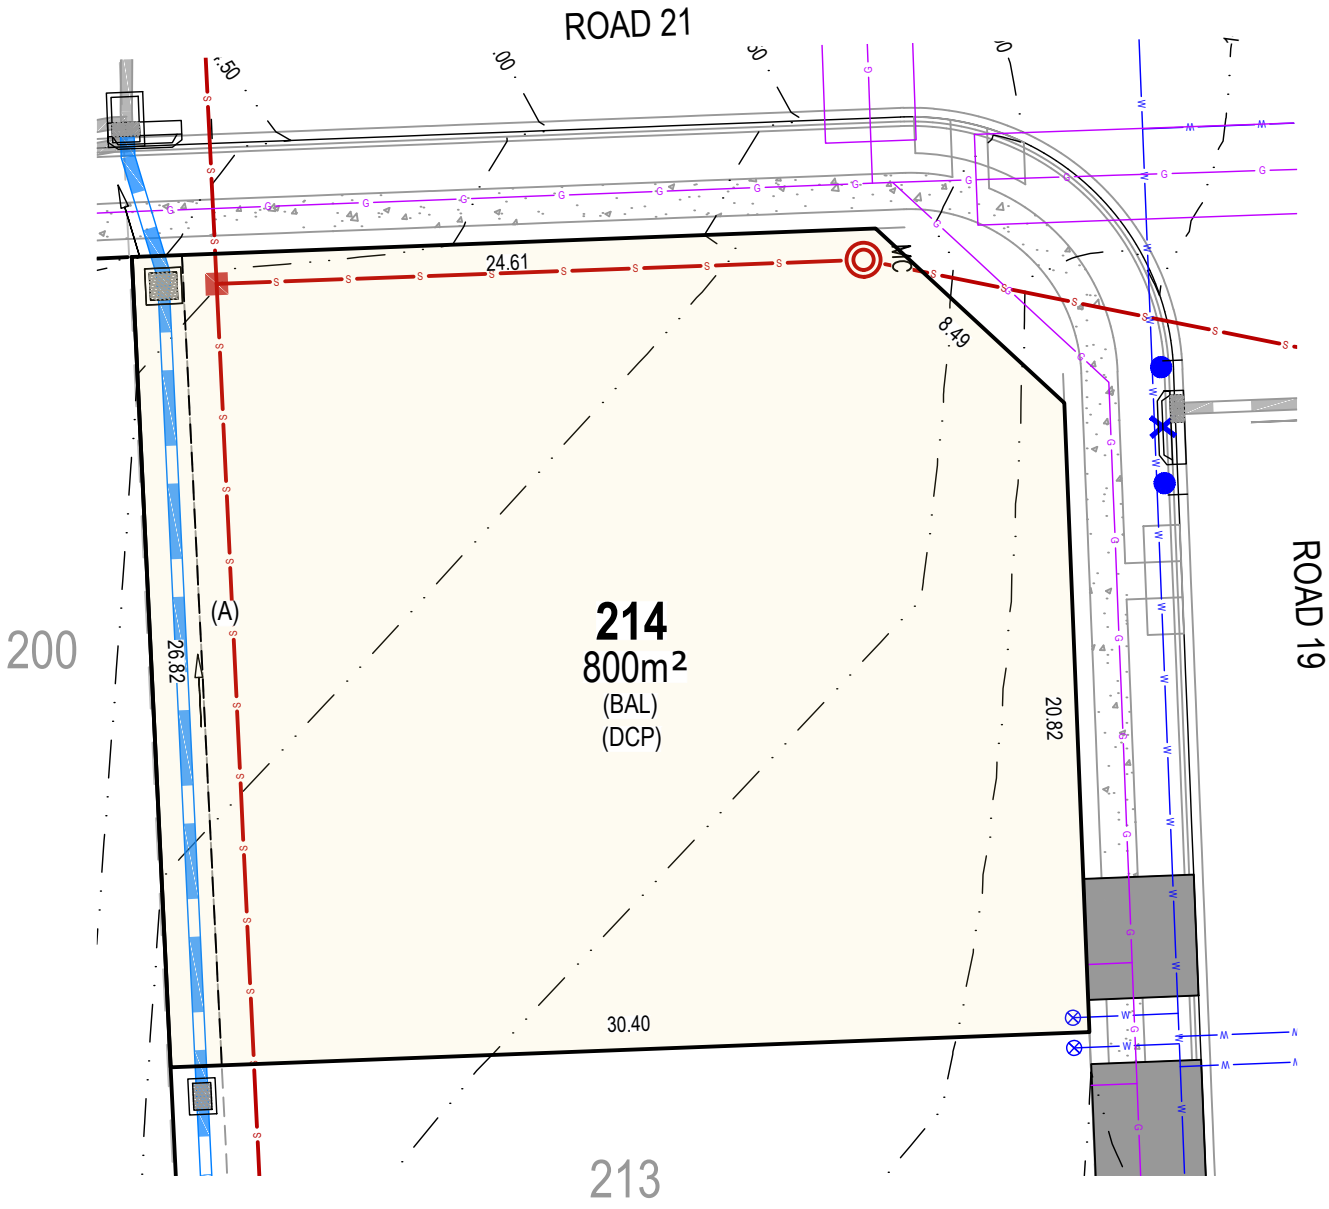

LEGEND

101	PROPOSED CONTOUR	(A)	EASEMENT FOR DRAINAGE (2.00m WIDE)
	PROPOSED RETAINING WALL	(R)	RETAINING WALL RESTRICTION & POSITIVE COVENANT (0.90m WIDE)
W	PROPOSED WATER	(BAL)	BUSHFIRE ATTACK LEVEL - 12.5
S	PROPOSED SEWER	(DCP)	DEVELOPMENT CONTROL PLAN REQUIREMENTS: - STRUCTURES MUST NOT EXCEED RL 141 (AHD)
	PROPOSED STORMWATER AND PITS		
	PROPOSED EASEMENTS		

* AREA SUBJECT TO FINAL SURVEY
* BEARING AND DISTANCES SUBJECT TO FINAL SURVEY

0 5 10 A4 1:250

NOTE:
ALL CONTOURS HAVE INTERVAL OF 0.5m (CONTOURS ARE APPROXIMATE ONLY)

This plan is provided solely for the purpose of providing an impression of the concept relating to the proposed development called 'The Ranges', as well as the approximate location of existing and proposed third party facilities, services or destinations, and is not intended to be used for any other purpose.Legacy Property does not make any representation or give any warranty in relation to the future development of the site, the staging of any future development or the current or future location or existence of any facilities, services or destinations. The plan is based on the present intention of, and information available to,Legacy Property and the current known requirements of relevant authorities at the time of creation of the plan and details may change due to future circumstances. Any indications of distance or size are approximate and for indicative purposes only and are not to scale. The plan and any matters shown on or inferred from it do not give rise to a legally binding obligation on or representation or warranty byLegacy Property. Legacy Property accepts no liability for any loss or damage arising as a result of any reliance on this plan or its contents.

THE RANGES

GLEDSWOOD HILLS

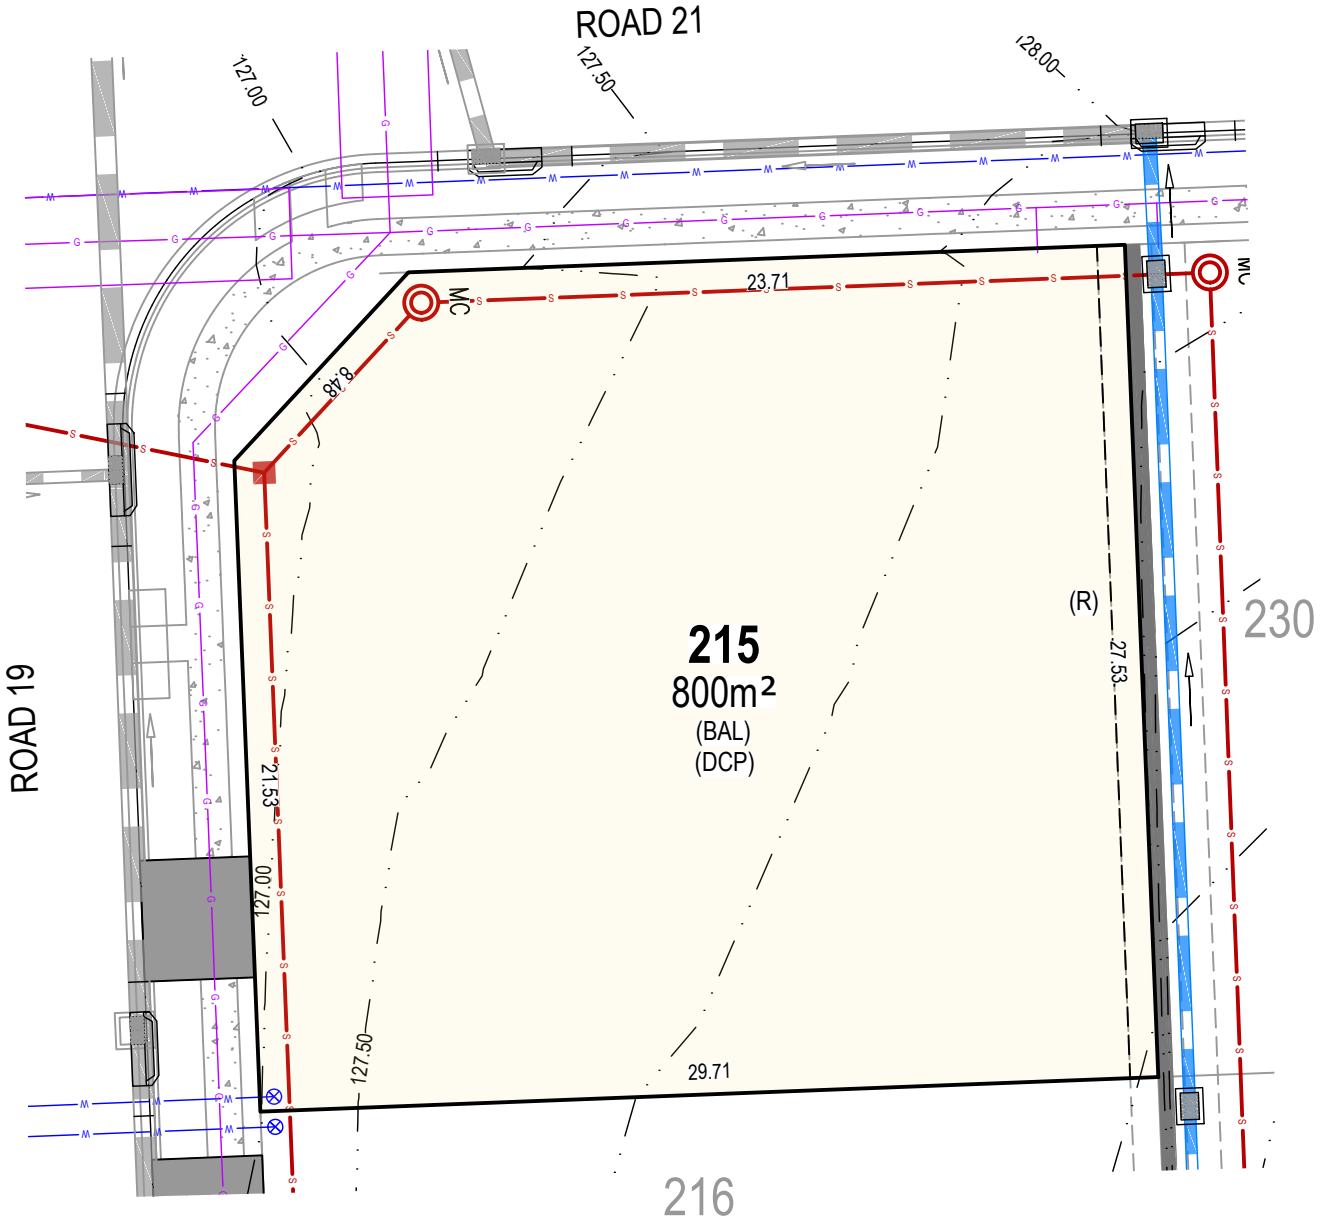

LEGEND

101	PROPOSED CONTOUR	(A)	EASEMENT FOR DRAINAGE (2.00m WIDE)
	PROPOSED RETAINING WALL	(R)	RETAINING WALL RESTRICTION & POSITIVE COVENANT (0.90m WIDE)
W	PROPOSED WATER	(BAL)	BUSHFIRE ATTACK LEVEL - 12.5
S	PROPOSED SEWER	(DCP)	DEVELOPMENT CONTROL PLAN REQUIREMENTS: - STRUCTURES MUST NOT EXCEED RL 141 (AHD)
	PROPOSED STORMWATER AND PITS		
	PROPOSED EASEMENTS		

* AREA SUBJECT TO FINAL SURVEY
* BEARING AND DISTANCES SUBJECT TO FINAL SURVEY

0 5 10 A4 1:250

NOTE:
ALL CONTOURS HAVE INTERVAL OF 0.5m (CONTOURS ARE APPROXIMATE ONLY)

This plan is provided solely for the purpose of providing an impression of the concept relating to the proposed development called 'The Ranges', as well as the approximate location of existing and proposed third party facilities, services or destinations, and is not intended to be used for any other purpose.Legacy Property does not make any representation or give any warranty in relation to the future development of the site, the staging of any future development or the current or future location or existence of any facilities, services or destinations. The plan is based on the present intention of, and information available to,Legacy Property and the current known requirements of relevant authorities at the time of creation of the plan and details may change due to future circumstances. Any indications of distance or size are approximate and for indicative purposes only and are not to scale. The plan and any matters shown on or inferred from it do not give rise to a legally binding obligation on or representation or warranty byLegacy Property. Legacy Property accepts no liability for any loss or damage arising as a result of any reliance on this plan or its contents.

THE RANGES

GLEDSWOOD HILLS

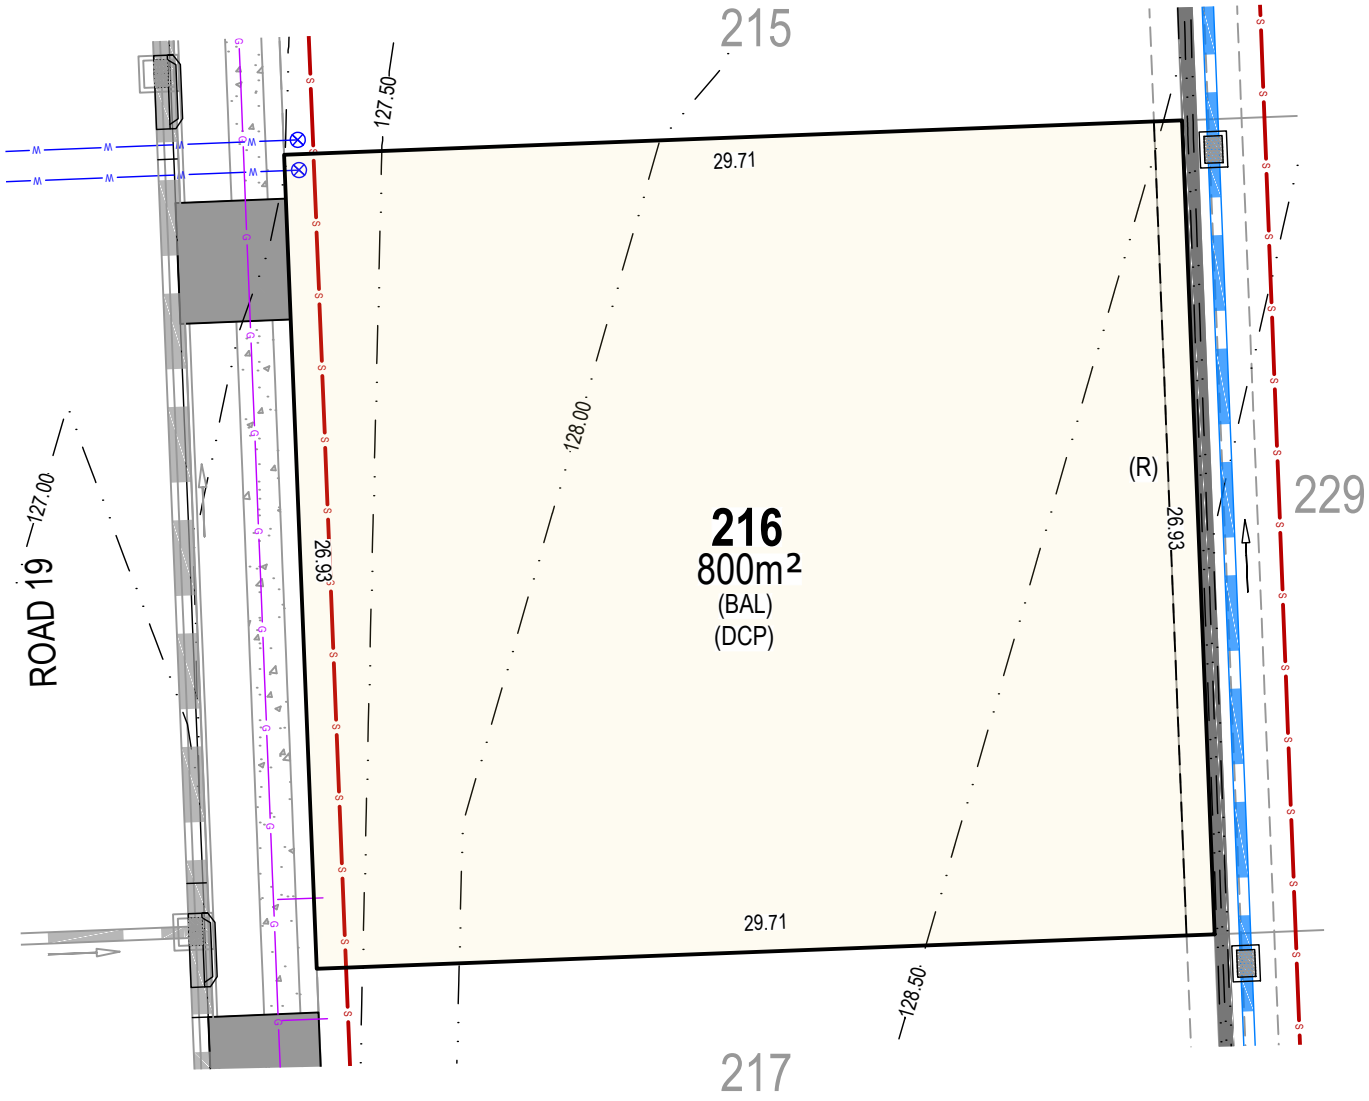

LEGEND

101	PROPOSED CONTOUR	(A)	EASEMENT FOR DRAINAGE (2.00m WIDE)
	PROPOSED RETAINING WALL	(R)	RETAINING WALL RESTRICTION & POSITIVE COVENANT (0.90m WIDE)
W	PROPOSED WATER	(BAL)	BUSHFIRE ATTACK LEVEL - 12.5
S	PROPOSED SEWER	(DCP)	DEVELOPMENT CONTROL PLAN REQUIREMENTS:
	PROPOSED STORMWATER AND PITS		- STRUCTURES MUST NOT EXCEED RL 141 (AHD)
	PROPOSED EASEMENTS		

* AREA SUBJECT TO FINAL SURVEY
* BEARING AND DISTANCES SUBJECT TO FINAL SURVEY

0 5 10 A4 1:250

NOTE:
ALL CONTOURS HAVE INTERVAL OF 0.5m (CONTOURS ARE APPROXIMATE ONLY)

This plan is provided solely for the purpose of providing an impression of the concept relating to the proposed development called 'The Ranges', as well as the approximate location of existing and proposed third party facilities, services or destinations, and is not intended to be used for any other purpose.Legacy Property does not make any representation or give any warranty in relation to the future development of the site, the staging of any future development or the current or future location or existence of any facilities, services or destinations. The plan is based on the present intention of, and information available to,Legacy Property and the current known requirements of relevant authorities at the time of creation of the plan and details may change due to future circumstances. Any indications of distance or size are approximate and for indicative purposes only and are not to scale. The plan and any matters shown on or inferred from it do not give rise to a legally binding obligation on or representation or warranty byLegacy Property. Legacy Property accepts no liability for any loss or damage arising as a result of any reliance on this plan or its contents.

THE RANGES

GLEDSWOOD HILLS

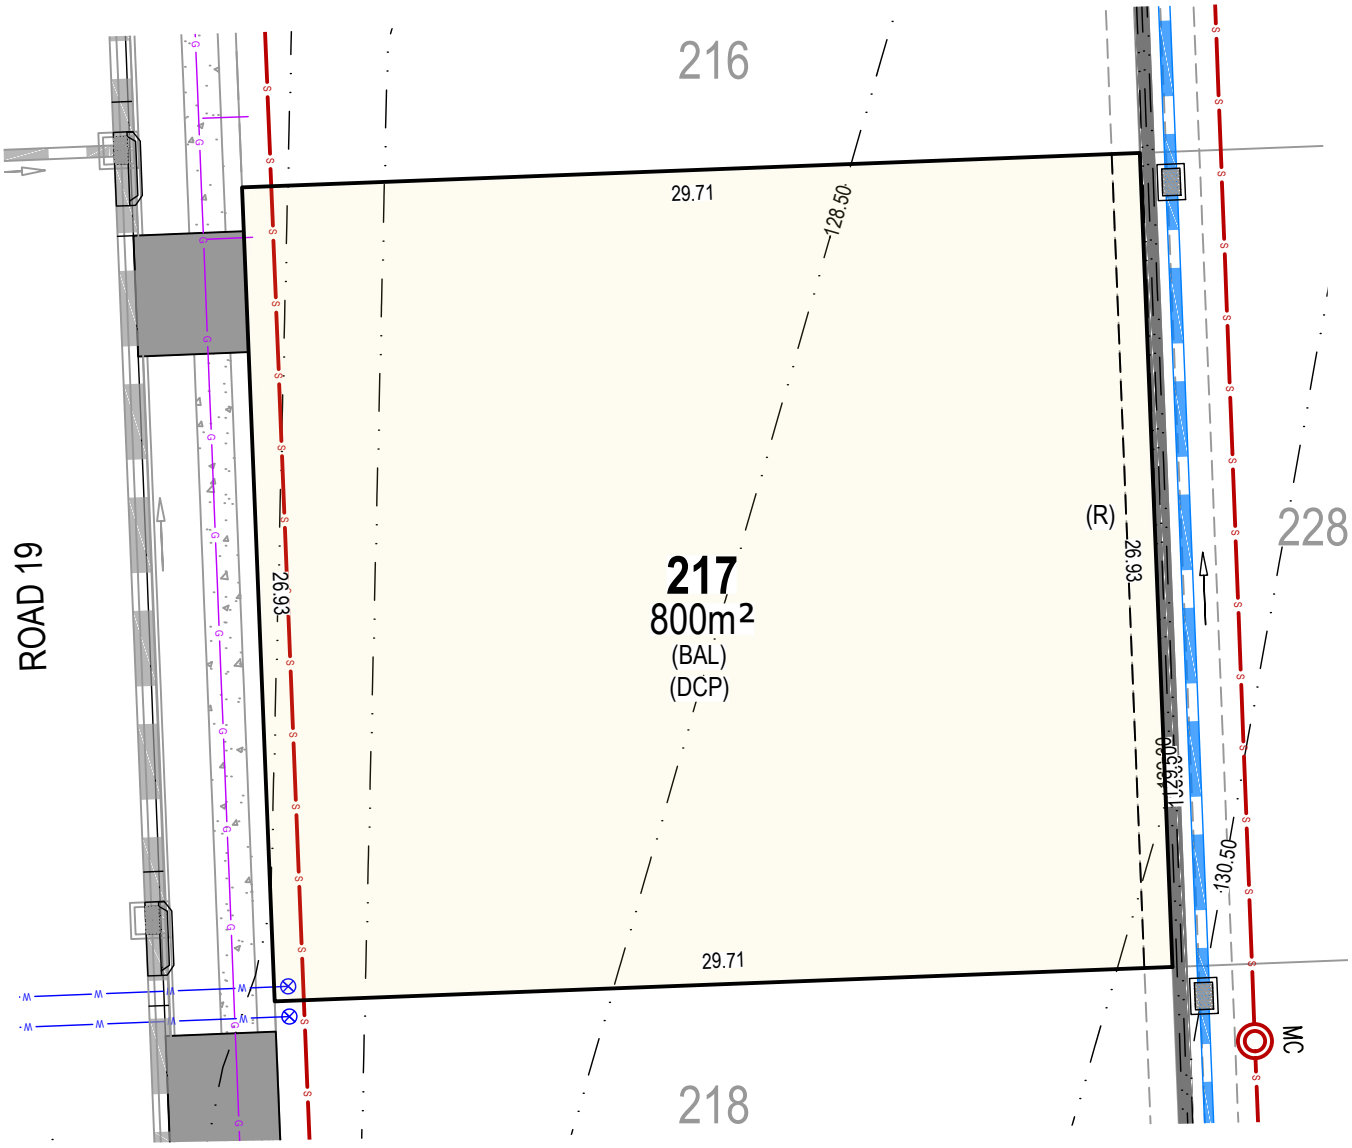

LEGEND

101	PROPOSED CONTOUR	(A)	EASEMENT FOR DRAINAGE (2.00m WIDE)
	PROPOSED RETAINING WALL	(R)	RETAINING WALL RESTRICTION & POSITIVE COVENANT (0.90m WIDE)
W	PROPOSED WATER	(BAL)	BUSHFIRE ATTACK LEVEL - 12.5
S	PROPOSED SEWER	(DCP)	DEVELOPMENT CONTROL PLAN REQUIREMENTS: - STRUCTURES MUST NOT EXCEED RL 141 (AHD)
	PROPOSED STORMWATER AND PITS		
	PROPOSED EASEMENTS		

* AREA SUBJECT TO FINAL SURVEY
* BEARING AND DISTANCES SUBJECT TO FINAL SURVEY

0 5 10 A4 1:250

NOTE:
ALL CONTOURS HAVE INTERVAL OF 0.5m (CONTOURS ARE APPROXIMATE ONLY)

This plan is provided solely for the purpose of providing an impression of the concept relating to the proposed development called 'The Ranges', as well as the approximate location of existing and proposed third party facilities, services or destinations, and is not intended to be used for any other purpose.Legacy Property does not make any representation or give any warranty in relation to the future development of the site, the staging of any future development or the current or future location or existence of any facilities, services or destinations. The plan is based on the present intention of, and information available to,Legacy Property and the current known requirements of relevant authorities at the time of creation of the plan and details may change due to future circumstances. Any indications of distance or size are approximate and for indicative purposes only and are not to scale. The plan and any matters shown on or inferred from it do not give rise to a legally binding obligation on or representation or warranty byLegacy Property. Legacy Property accepts no liability for any loss or damage arising as a result of any reliance on this plan or its contents.

THE RANGES

GLEDSWOOD HILLS

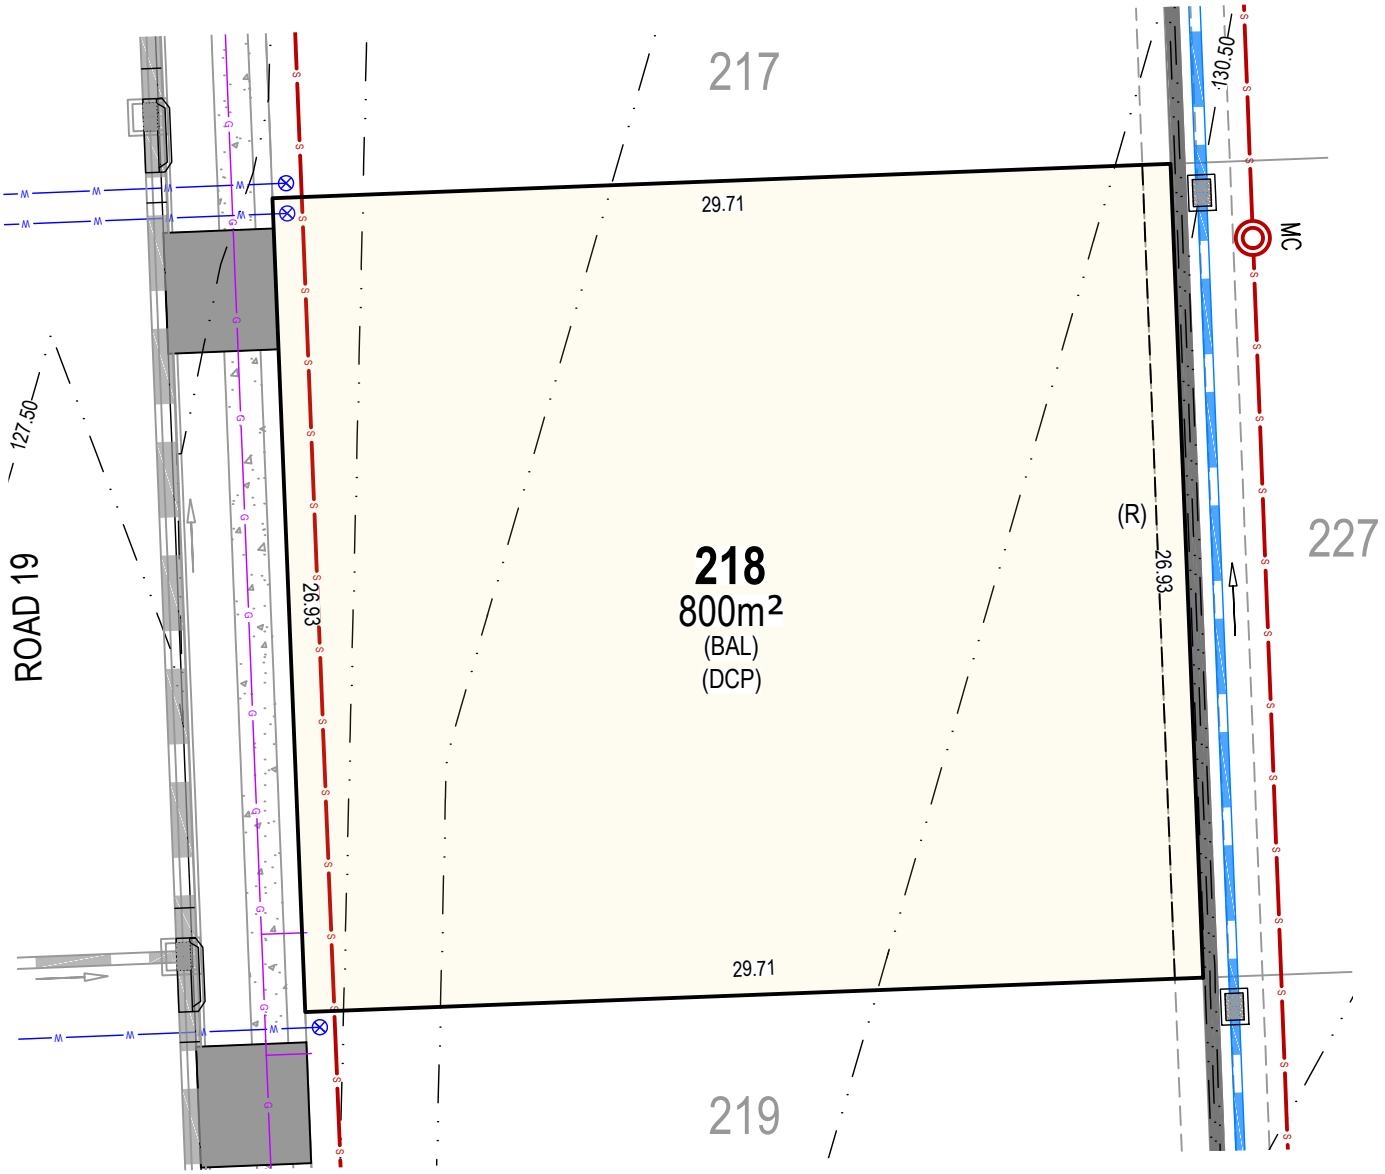

LEGEND

101	PROPOSED CONTOUR	(A)	EASEMENT FOR DRAINAGE (2.00m WIDE)
	PROPOSED RETAINING WALL	(R)	RETAINING WALL RESTRICTION & POSITIVE COVENANT (0.90m WIDE)
W	PROPOSED WATER	(BAL)	BUSHFIRE ATTACK LEVEL - 12.5
S	PROPOSED SEWER	(DCP)	DEVELOPMENT CONTROL PLAN REQUIREMENTS:
	PROPOSED STORMWATER AND PITS		- STRUCTURES MUST NOT EXCEED RL 141 (AHD)
	PROPOSED EASEMENTS		

* AREA SUBJECT TO FINAL SURVEY
* BEARING AND DISTANCES SUBJECT TO FINAL SURVEY

0 5 10 A4 1:250

NOTE:
ALL CONTOURS HAVE INTERVAL OF 0.5m (CONTOURS ARE APPROXIMATE ONLY)

This plan is provided solely for the purpose of providing an impression of the concept relating to the proposed development called 'The Ranges', as well as the approximate location of existing and proposed third party facilities, services or destinations, and is not intended to be used for any other purpose.Legacy Property does not make any representation or give any warranty in relation to the future development of the site, the staging of any future development or the current or future location or existence of any facilities, services or destinations. The plan is based on the present intention of, and information available to,Legacy Property and the current known requirements of relevant authorities at the time of creation of the plan and details may change due to future circumstances. Any indications of distance or size are approximate and for indicative purposes only and are not to scale. The plan and any matters shown on or inferred from it do not give rise to a legally binding obligation on or representation or warranty byLegacy Property. Legacy Property accepts no liability for any loss or damage arising as a result of any reliance on this plan or its contents.

THE RANGES

GLEDSWOOD HILLS

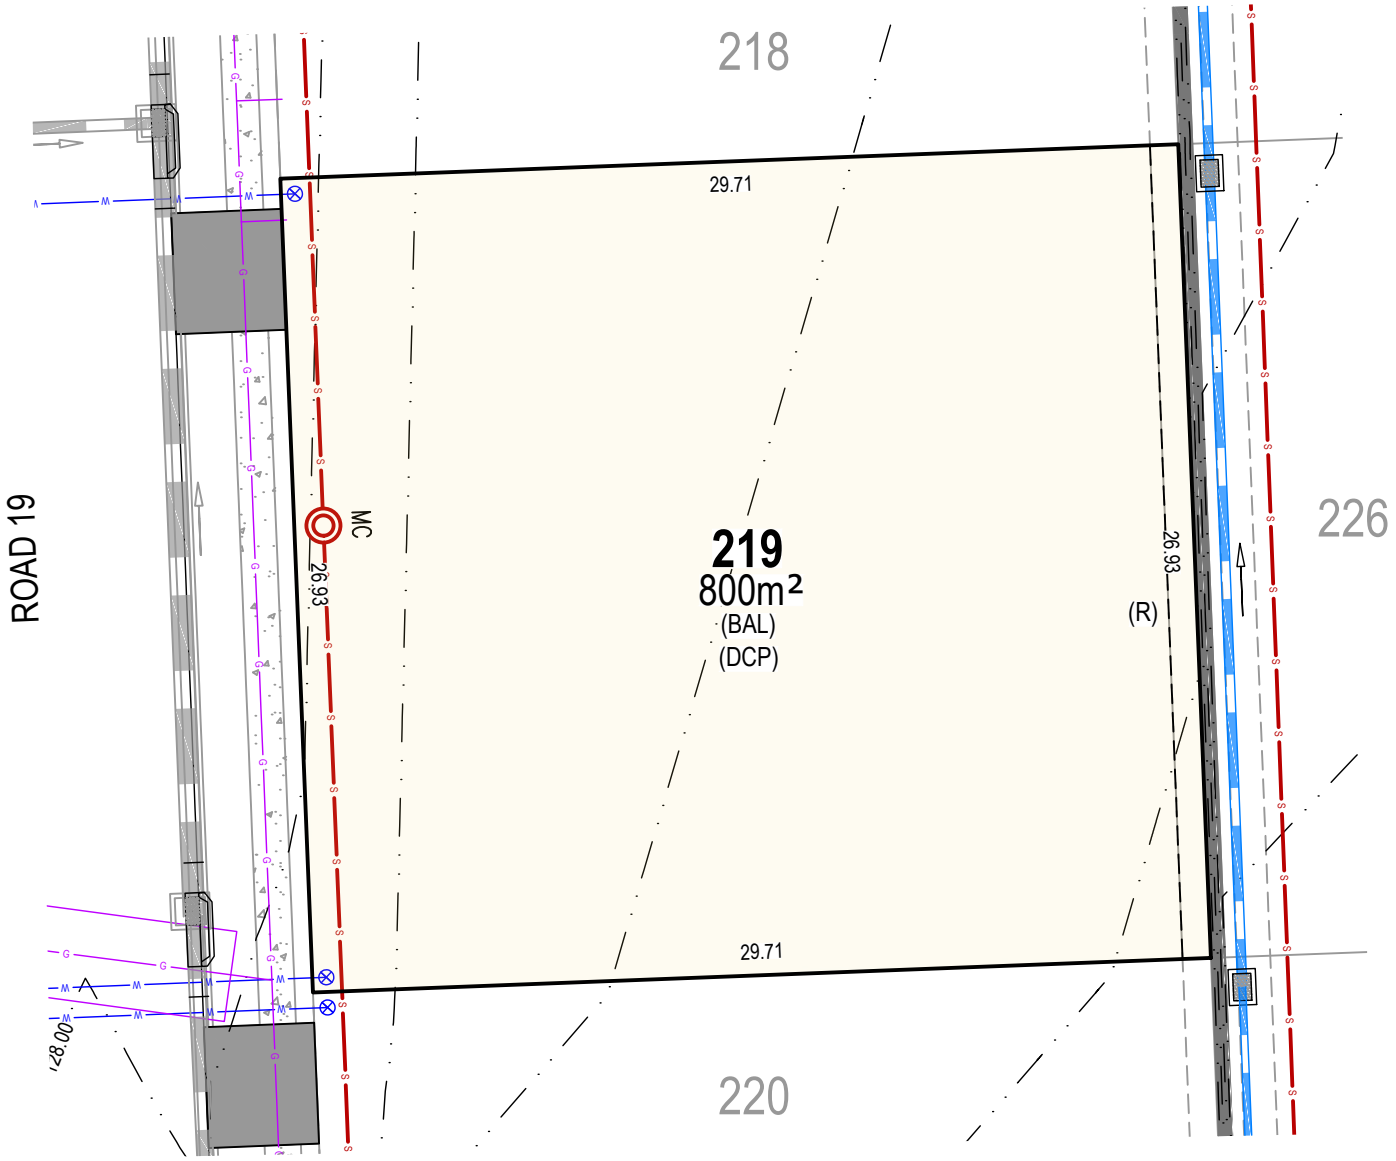

LEGEND

101	PROPOSED CONTOUR	(A)	EASEMENT FOR DRAINAGE (2.00m WIDE)
	PROPOSED RETAINING WALL	(R)	RETAINING WALL RESTRICTION & POSITIVE COVENANT (0.90m WIDE)
W	PROPOSED WATER	(BAL)	BUSHFIRE ATTACK LEVEL - 12.5
S	PROPOSED SEWER	(DCP)	DEVELOPMENT CONTROL PLAN REQUIREMENTS: - STRUCTURES MUST NOT EXCEED RL 141 (AHD)
	PROPOSED STORMWATER AND PITS		
	PROPOSED EASEMENTS		

* AREA SUBJECT TO FINAL SURVEY
* BEARING AND DISTANCES SUBJECT TO FINAL SURVEY

0 5 10 A4 1:250

NOTE:
ALL CONTOURS HAVE INTERVAL OF 0.5m (CONTOURS ARE APPROXIMATE ONLY)

This plan is provided solely for the purpose of providing an impression of the concept relating to the proposed development called 'The Ranges', as well as the approximate location of existing and proposed third party facilities, services or destinations, and is not intended to be used for any other purpose.Legacy Property does not make any representation or give any warranty in relation to the future development of the site, the staging of any future development or the current or future location or existence of any facilities, services or destinations. The plan is based on the present intention of, and information available to,Legacy Property and the current known requirements of relevant authorities at the time of creation of the plan and details may change due to future circumstances. Any indications of distance or size are approximate and for indicative purposes only and are not to scale. The plan and any matters shown on or inferred from it do not give rise to a legally binding obligation on or representation or warranty byLegacy Property. Legacy Property accepts no liability for any loss or damage arising as a result of any reliance on this plan or its contents.

THE RANGES

GLEDSWOOD HILLS

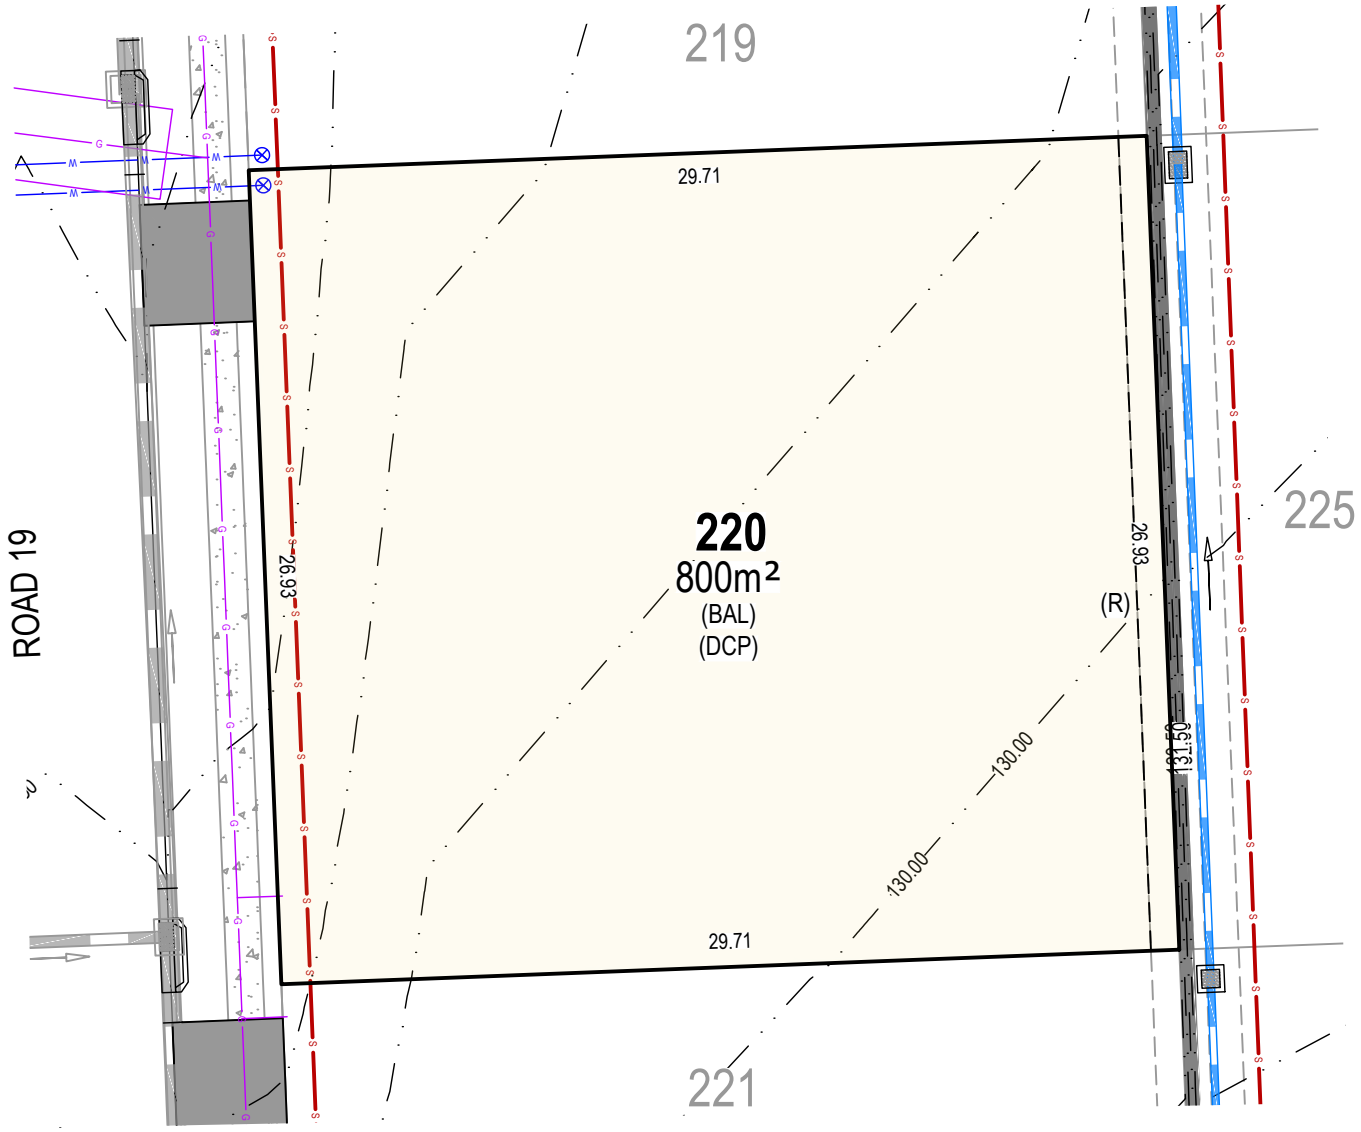

LEGEND

101	PROPOSED CONTOUR	(A)	EASEMENT FOR DRAINAGE (2.00m WIDE)
	PROPOSED RETAINING WALL	(R)	RETAINING WALL RESTRICTION & POSITIVE COVENANT (0.90m WIDE)
W	PROPOSED WATER	(BAL)	BUSHFIRE ATTACK LEVEL - 12.5
S	PROPOSED SEWER	(DCP)	DEVELOPMENT CONTROL PLAN REQUIREMENTS: - STRUCTURES MUST NOT EXCEED RL 141 (AHD)
	PROPOSED STORMWATER AND PITS		
	PROPOSED EASEMENTS		

* AREA SUBJECT TO FINAL SURVEY
* BEARING AND DISTANCES SUBJECT TO FINAL SURVEY

0 5 10 A4 1:250

NOTE:
ALL CONTOURS HAVE INTERVAL OF 0.5m (CONTOURS ARE APPROXIMATE ONLY)

This plan is provided solely for the purpose of providing an impression of the concept relating to the proposed development called 'The Ranges', as well as the approximate location of existing and proposed third party facilities, services or destinations, and is not intended to be used for any other purpose.Legacy Property does not make any representation or give any warranty in relation to the future development of the site, the staging of any future development or the current or future location or existence of any facilities, services or destinations. The plan is based on the present intention of, and information available to,Legacy Property and the current known requirements of relevant authorities at the time of creation of the plan and details may change due to future circumstances. Any indications of distance or size are approximate and for indicative purposes only and are not to scale. The plan and any matters shown on or inferred from it do not give rise to a legally binding obligation on or representation or warranty byLegacy Property. Legacy Property accepts no liability for any loss or damage arising as a result of any reliance on this plan or its contents.

THE RANGES

GLEDSWOOD HILLS

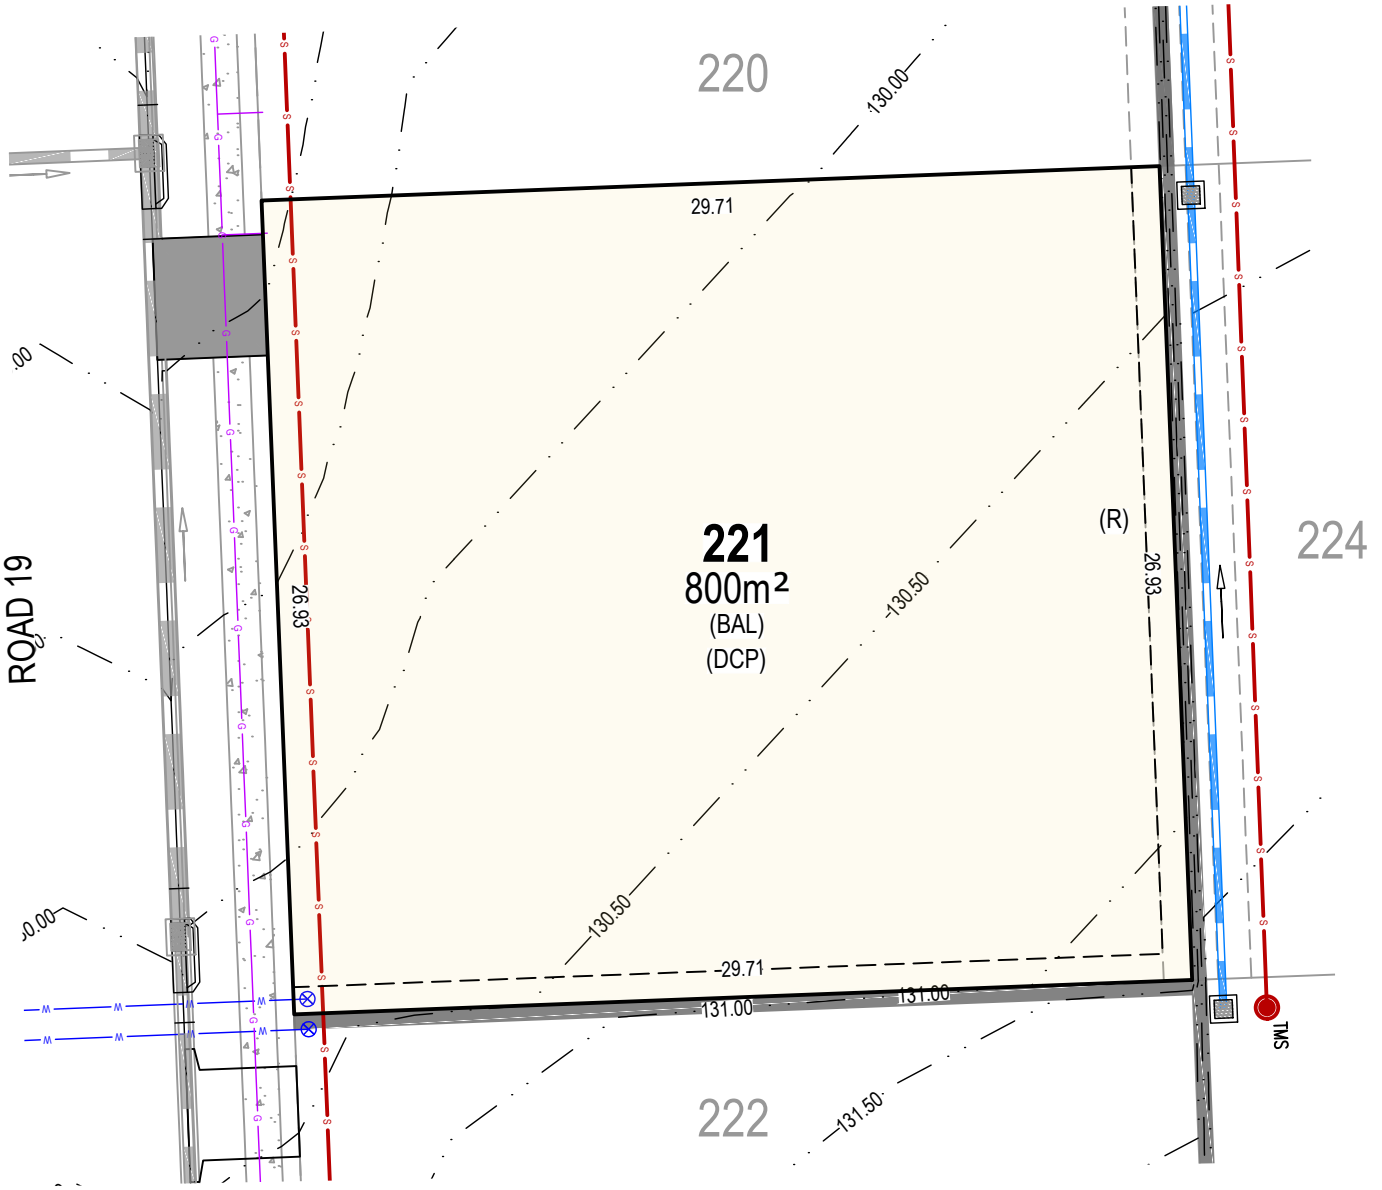

LEGEND

101	PROPOSED CONTOUR	(A)	EASEMENT FOR DRAINAGE (2.00m WIDE)
	PROPOSED RETAINING WALL	(R)	RETAINING WALL RESTRICTION & POSITIVE COVENANT (0.90m WIDE)
W	PROPOSED WATER	(BAL)	BUSHFIRE ATTACK LEVEL - 12.5
S	PROPOSED SEWER	(DCP)	DEVELOPMENT CONTROL PLAN REQUIREMENTS: - STRUCTURES MUST NOT EXCEED RL 141 (AHD)
	PROPOSED STORMWATER AND PITS		
	PROPOSED EASEMENTS		

* AREA SUBJECT TO FINAL SURVEY
* BEARING AND DISTANCES SUBJECT TO FINAL SURVEY

0 5 10 A4 1:250

NOTE:
ALL CONTOURS HAVE INTERVAL OF 0.5m (CONTOURS ARE APPROXIMATE ONLY)

This plan is provided solely for the purpose of providing an impression of the concept relating to the proposed development called 'The Ranges', as well as the approximate location of existing and proposed third party facilities, services or destinations, and is not intended to be used for any other purpose.Legacy Property does not make any representation or give any warranty in relation to the future development of the site, the staging of any future development or the current or future location or existence of any facilities, services or destinations. The plan is based on the present intention of, and information available to,Legacy Property and the current known requirements of relevant authorities at the time of creation of the plan and details may change due to future circumstances. Any indications of distance or size are approximate and for indicative purposes only and are not to scale. The plan and any matters shown on or inferred from it do not give rise to a legally binding obligation on or representation or warranty byLegacy Property. Legacy Property accepts no liability for any loss or damage arising as a result of any reliance on this plan or its contents.

THE RANGES

GLEDSWOOD HILLS

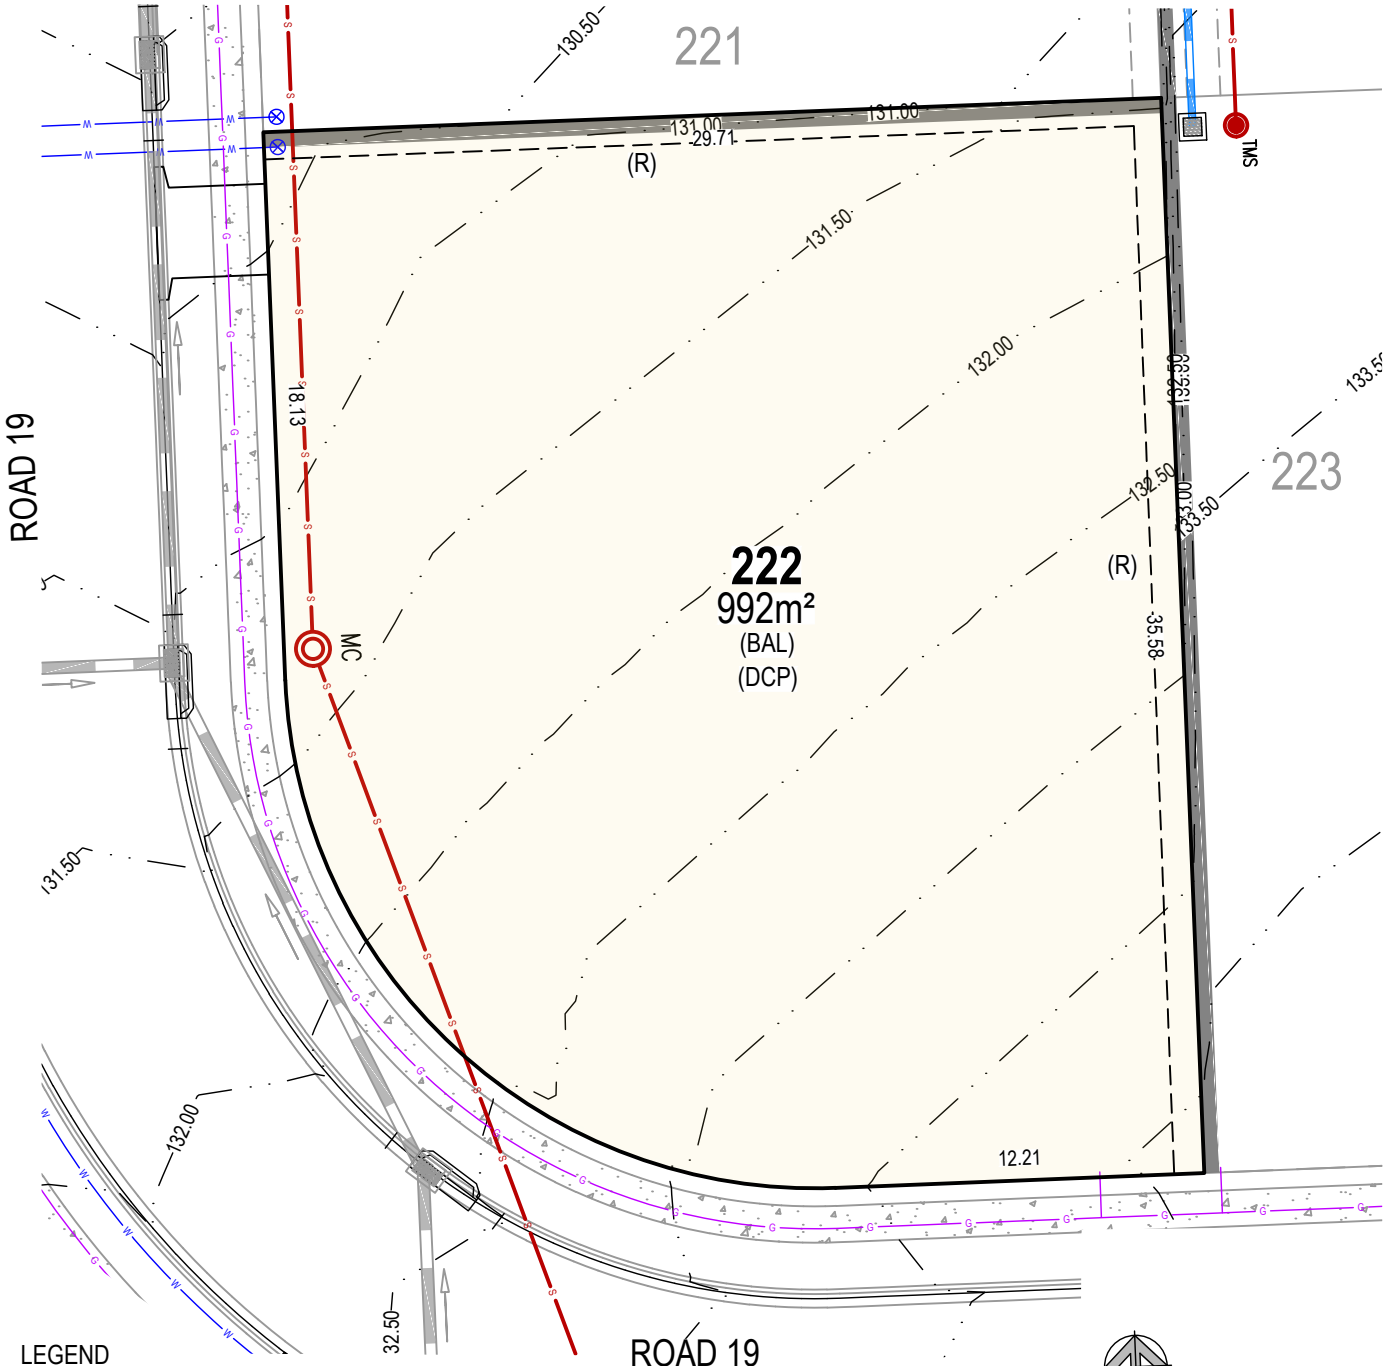

LEGEND

101	PROPOSED CONTOUR	(A)	EASEMENT FOR DRAINAGE (2.00m WIDE)
	PROPOSED RETAINING WALL	(R)	RETAINING WALL RESTRICTION & POSITIVE COVENANT (0.90m WIDE)
	PROPOSED WATER	(BAL)	BUSHFIRE ATTACK LEVEL - 12.5
	PROPOSED SEWER	(DCP)	DEVELOPMENT CONTROL PLAN REQUIREMENTS: - STRUCTURES MUST NOT EXCEED RL 141 (AHD)
	PROPOSED STORMWATER AND PITS		
	PROPOSED EASEMENTS		

* AREA SUBJECT TO FINAL SURVEY
* BEARING AND DISTANCES SUBJECT TO FINAL SURVEY

0 5 10 A4 1:250

NOTE:
ALL CONTOURS HAVE INTERVAL OF 0.5m (CONTOURS ARE APPROXIMATE ONLY)

This plan is provided solely for the purpose of providing an impression of the concept relating to the proposed development called 'The Ranges', as well as the approximate location of existing and proposed third party facilities, services or destinations, and is not intended to be used for any other purpose.Legacy Property does not make any representation or give any warranty in relation to the future development of the site, the staging of any future development or the current or future location or existence of any facilities, services or destinations. The plan is based on the present intention of, and information available to,Legacy Property and the current known requirements of relevant authorities at the time of creation of the plan and details may change due to future circumstances. Any indications of distance or size are approximate and for indicative purposes only and are not to scale. The plan and any matters shown on or inferred from it do not give rise to a legally binding obligation on or representation or warranty by Legacy Property. Legacy Property accepts no liability for any loss or damage arising as a result of any reliance on this plan or its contents.

THE RANGES

GLEDSWOOD HILLS

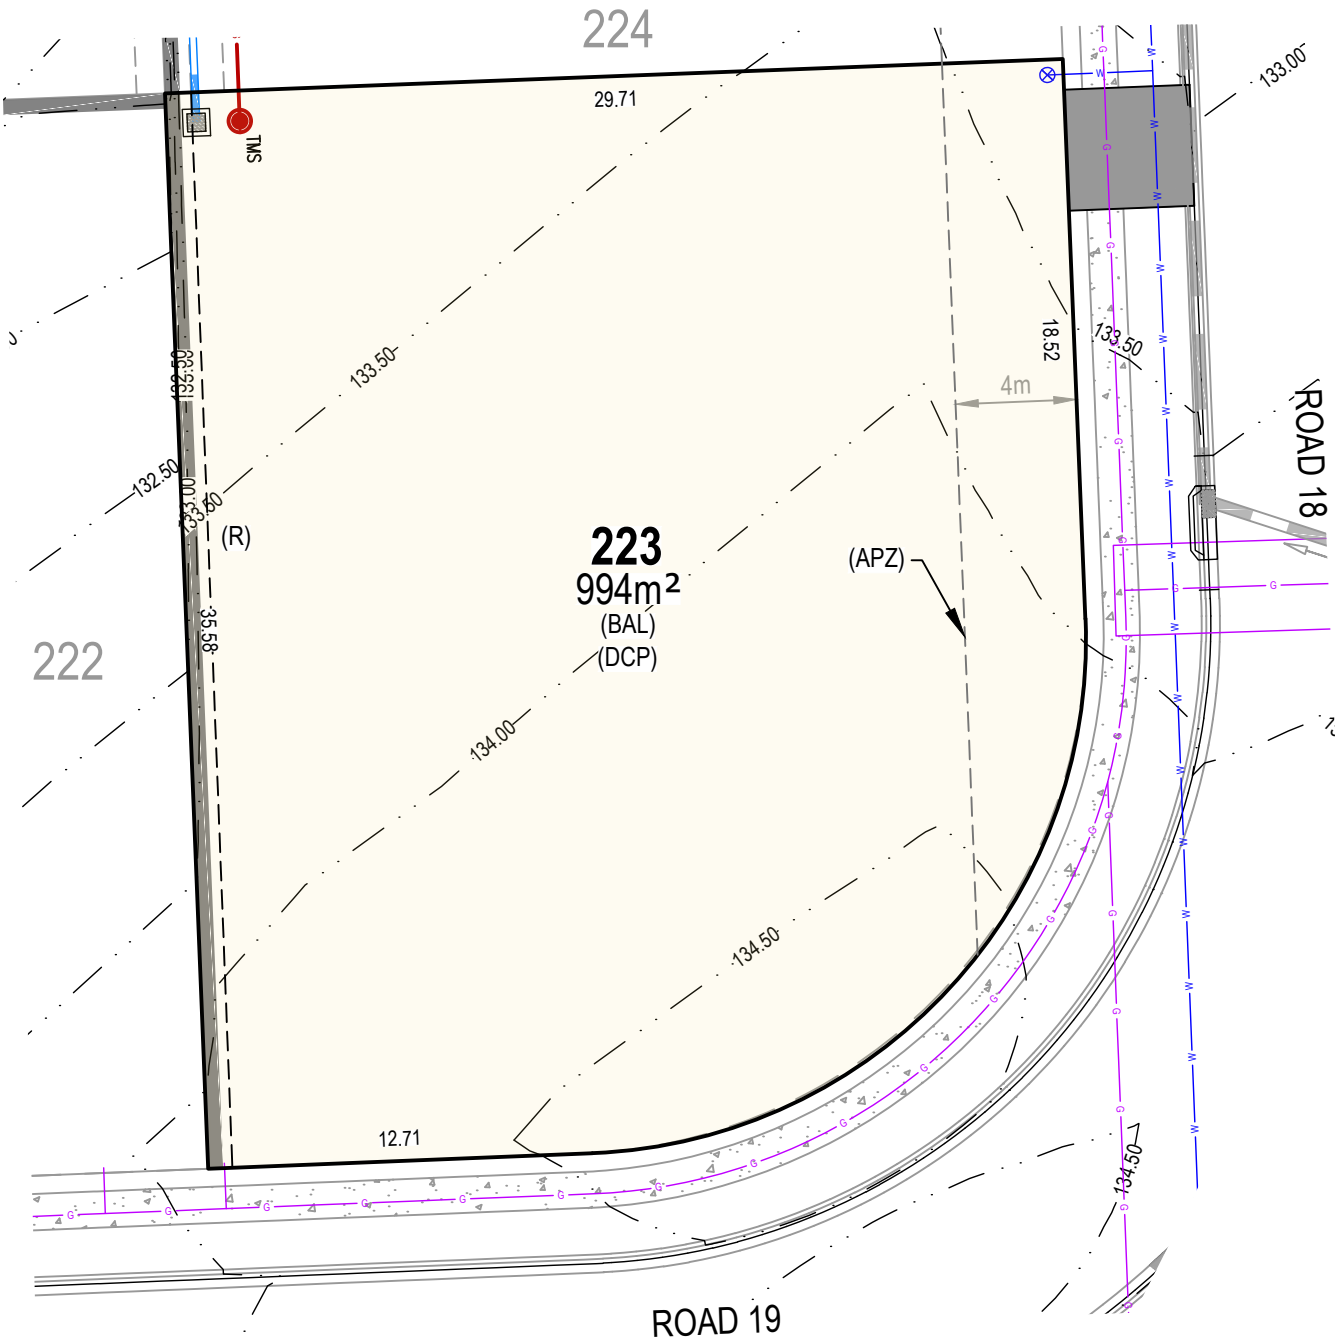

LEGEND

101	PROPOSED CONTOUR	(A)	EASEMENT FOR DRAINAGE (2.00m WIDE)
	PROPOSED RETAINING WALL	(R)	RETAINING WALL RESTRICTION & POSITIVE COVENANT (0.90m WIDE)
W	PROPOSED WATER	(APZ)	ASSET PROTECTION ZONE 20m (4m WITHIN LOT)
S	PROPOSED SEWER	(BAL)	BUSHFIRE ATTACK LEVEL - 12.5 TO 40
	PROPOSED STORMWATER AND PITS	(DCP)	DEVELOPMENT CONTROL PLAN REQUIREMENTS: - STRUCTURES MUST NOT EXCEED RL 141 (AHD)
	PROPOSED EASEMENTS		

* AREA SUBJECT TO FINAL SURVEY
* BEARING AND DISTANCES SUBJECT TO FINAL SURVEY

0 5 10 A4 1:250

NOTE:
ALL CONTOURS HAVE INTERVAL OF 0.5m (CONTOURS ARE APPROXIMATE ONLY)

This plan is provided solely for the purpose of providing an impression of the concept relating to the proposed development called 'The Ranges', as well as the approximate location of existing and proposed third party facilities, services or destinations, and is not intended to be used for any other purpose.Legacy Property does not make any representation or give any warranty in relation to the future development of the site, the staging of any future development or the current or future location or existence of any facilities, services or destinations. The plan is based on the present intention of, and information available to,Legacy Property and the current known requirements of relevant authorities at the time of creation of the plan and details may change due to future circumstances. Any indications of distance or size are approximate and for indicative purposes only and are not to scale. The plan and any matters shown on or inferred from it do not give rise to a legally binding obligation on or representation or warranty by Legacy Property. Legacy Property accepts no liability for any loss or damage arising as a result of any reliance on this plan or its contents.

THE RANGES

GLEDSWOOD HILLS

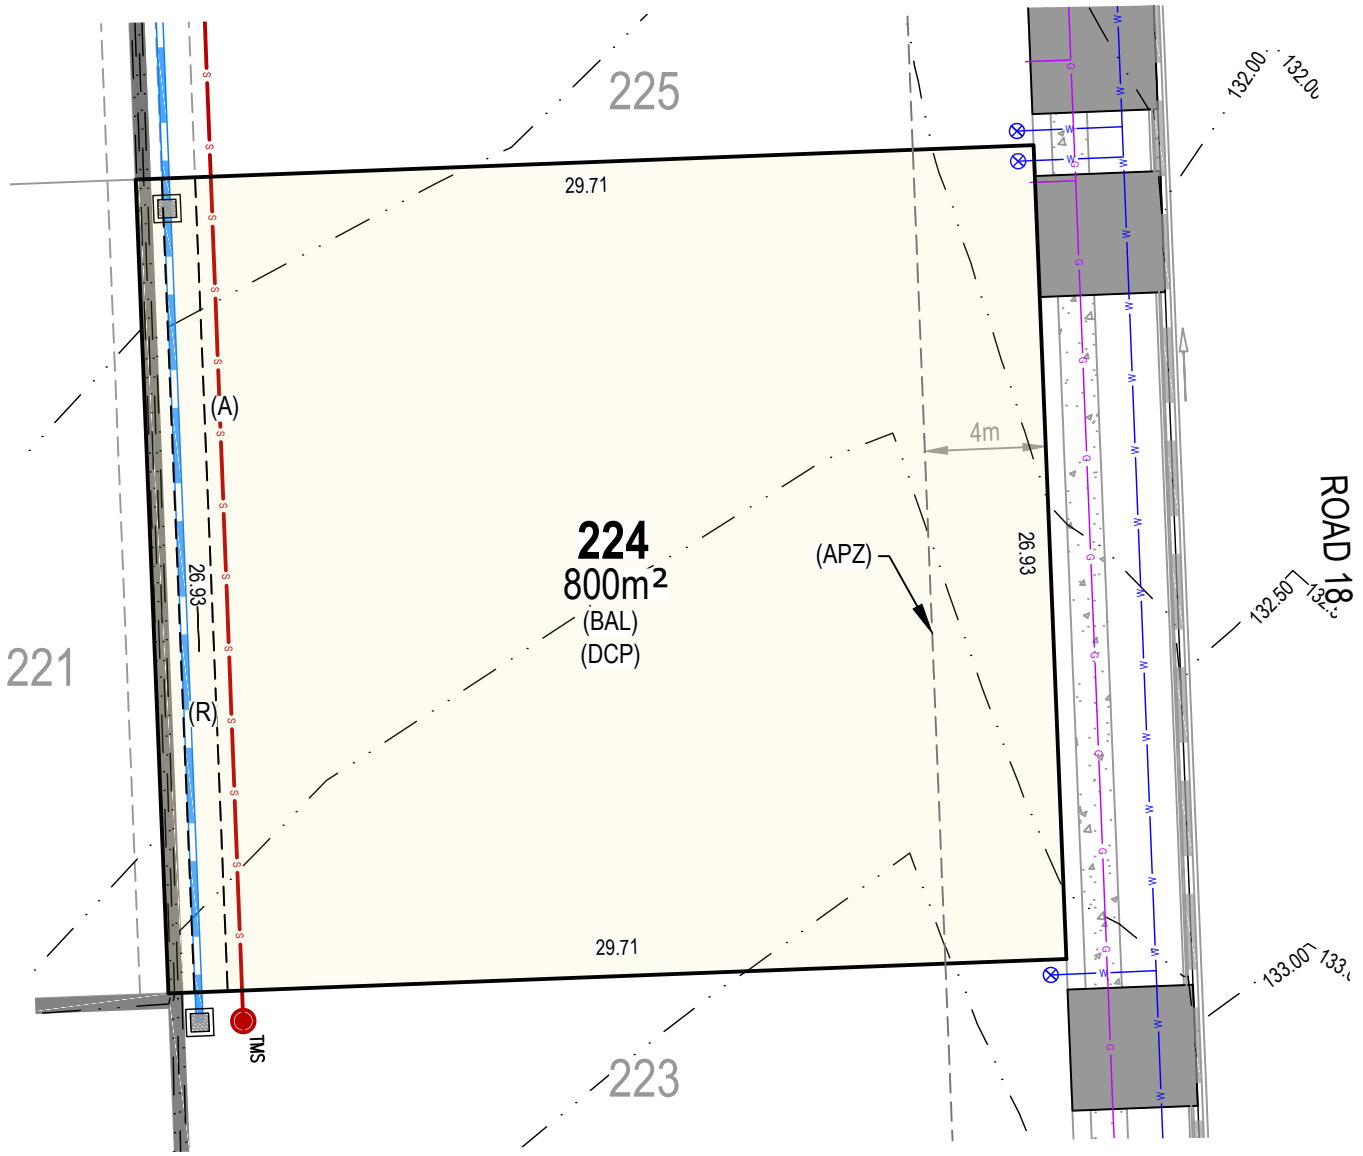

LEGEND

101	PROPOSED CONTOUR	(A)	EASEMENT FOR DRAINAGE (2.00m WIDE)
	PROPOSED RETAINING WALL	(R)	RETAINING WALL RESTRICTION & POSITIVE COVENANT (0.90m WIDE)
W	PROPOSED WATER	(APZ)	ASSET PROTECTION ZONE 20m (4m WITHIN LOT)
S	PROPOSED SEWER	(BAL)	BUSHFIRE ATTACK LEVEL - 12.5 TO 40
	PROPOSED STORMWATER AND PITS	(DCP)	DEVELOPMENT CONTROL PLAN REQUIREMENTS: - STRUCTURES MUST NOT EXCEED RL 141 (AHD)
	PROPOSED EASEMENTS		

* AREA SUBJECT TO FINAL SURVEY
* BEARING AND DISTANCES SUBJECT TO FINAL SURVEY

0 5 10 A4 1:250

NOTE:
ALL CONTOURS HAVE INTERVAL OF 0.5m (CONTOURS ARE APPROXIMATE ONLY)

This plan is provided solely for the purpose of providing an impression of the concept relating to the proposed development called 'The Ranges', as well as the approximate location of existing and proposed third party facilities, services or destinations, and is not intended to be used for any other purpose.Legacy Property does not make any representation or give any warranty in relation to the future development of the site, the staging of any future development or the current or future location or existence of any facilities, services or destinations. The plan is based on the present intention of, and information available to,Legacy Property and the current known requirements of relevant authorities at the time of creation of the plan and details may change due to future circumstances. Any indications of distance or size are approximate and for indicative purposes only and are not to scale. The plan and any matters shown on or inferred from it do not give rise to a legally binding obligation on or representation or warranty byLegacy Property. Legacy Property accepts no liability for any loss or damage arising as a result of any reliance on this plan or its contents.

THE RANGES

GLEDSWOOD HILLS

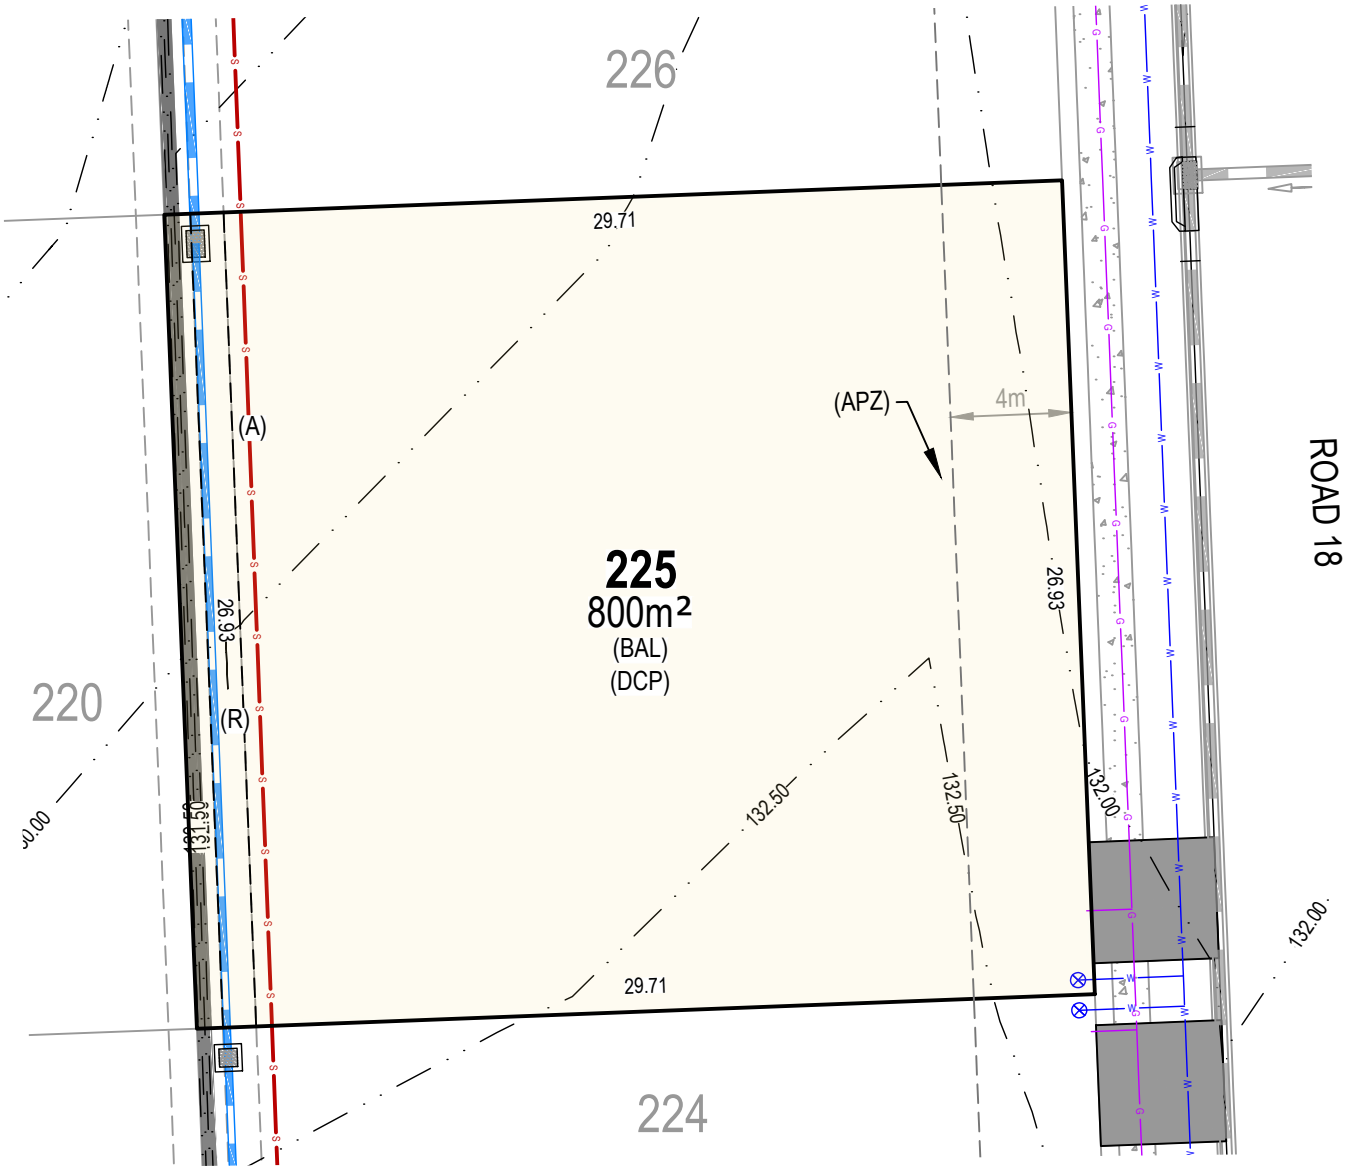

LEGEND

101	PROPOSED CONTOUR	(A)	EASEMENT FOR DRAINAGE (2.00m WIDE)
	PROPOSED RETAINING WALL	(R)	RETAINING WALL RESTRICTION & POSITIVE COVENANT (0.90m WIDE)
W	PROPOSED WATER	(APZ)	ASSET PROTECTION ZONE 20m (4m WITHIN LOT)
S	PROPOSED SEWER	(BAL)	BUSHFIRE ATTACK LEVEL - 12.5 TO 40
	PROPOSED STORMWATER AND PITS	(DCP)	DEVELOPMENT CONTROL PLAN REQUIREMENTS: - STRUCTURES MUST NOT EXCEED RL 141 (AHD)
	PROPOSED EASEMENTS		

* AREA SUBJECT TO FINAL SURVEY
* BEARING AND DISTANCES SUBJECT TO FINAL SURVEY

0 5 10 A4 1:250

NOTE:
ALL CONTOURS HAVE INTERVAL OF 0.5m (CONTOURS ARE APPROXIMATE ONLY)

This plan is provided solely for the purpose of providing an impression of the concept relating to the proposed development called 'The Ranges', as well as the approximate location of existing and proposed third party facilities, services or destinations, and is not intended to be used for any other purpose.Legacy Property does not make any representation or give any warranty in relation to the future development of the site, the staging of any future development or the current or future location or existence of any facilities, services or destinations. The plan is based on the present intention of, and information available to,Legacy Property and the current known requirements of relevant authorities at the time of creation of the plan and details may change due to future circumstances. Any indications of distance or size are approximate and for indicative purposes only and are not to scale. The plan and any matters shown on or inferred from it do not give rise to a legally binding obligation on or representation or warranty byLegacy Property. Legacy Property accepts no liability for any loss or damage arising as a result of any reliance on this plan or its contents.

THE RANGES

GLEDSWOOD HILLS

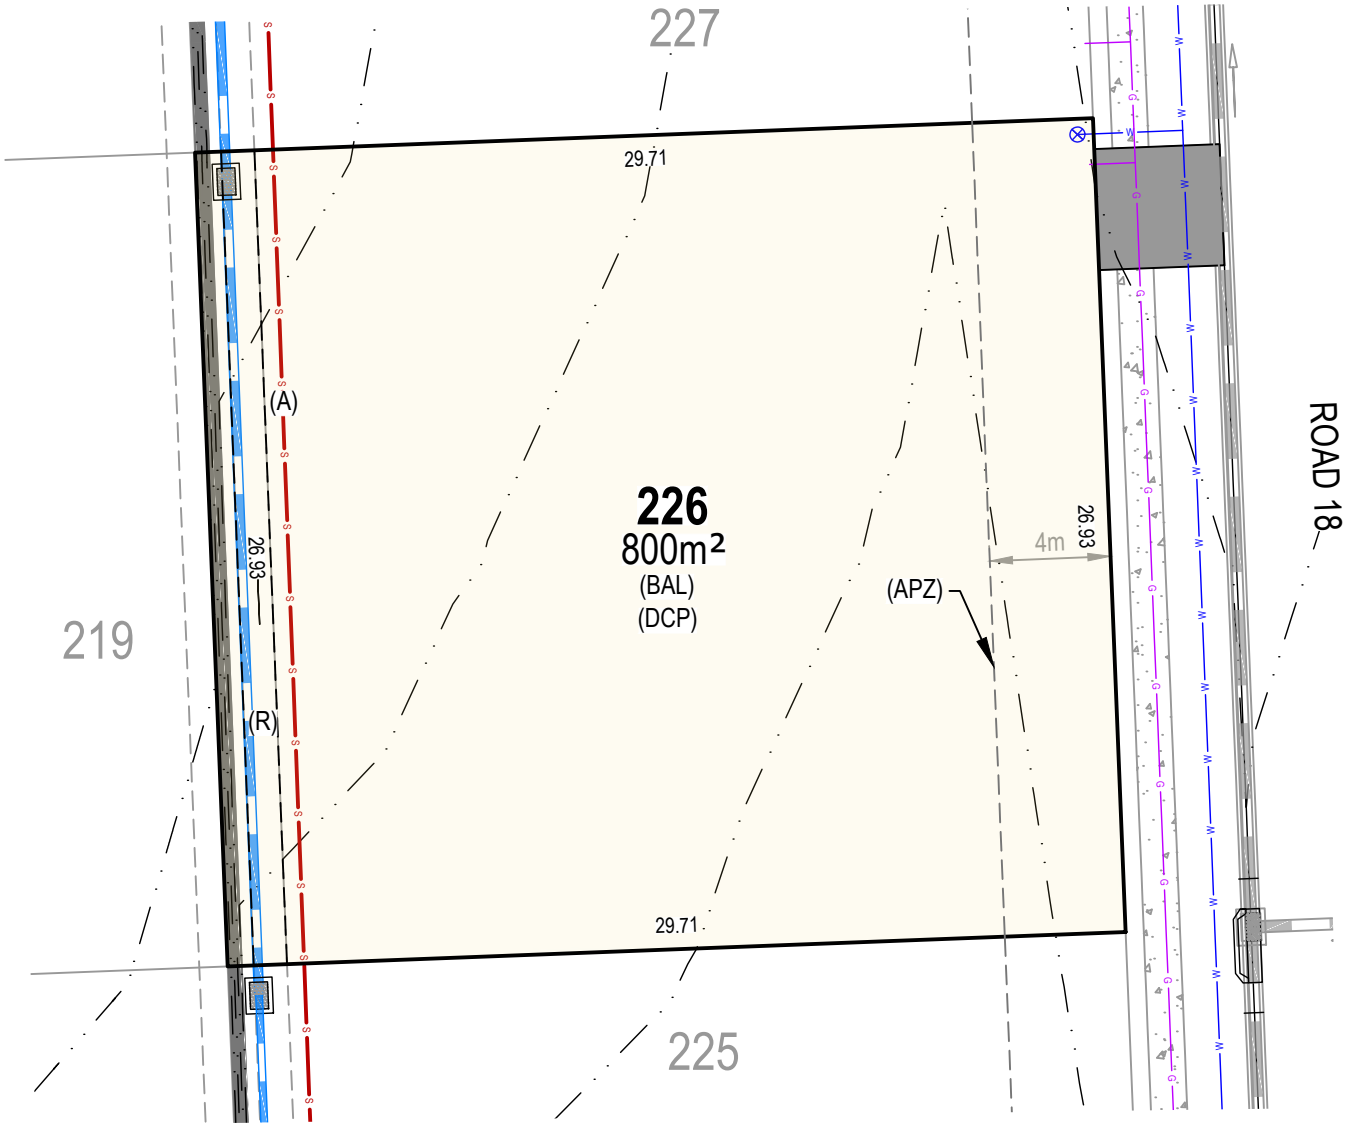

LEGEND

101	PROPOSED CONTOUR	(A)	EASEMENT FOR DRAINAGE (2.00m WIDE)
	PROPOSED RETAINING WALL	(R)	RETAINING WALL RESTRICTION & POSITIVE COVENANT (0.90m WIDE)
W	PROPOSED WATER	(APZ)	ASSET PROTECTION ZONE 20m (4m WITHIN LOT)
S	PROPOSED SEWER	(BAL)	BUSHFIRE ATTACK LEVEL - 12.5 TO 40
	PROPOSED STORMWATER AND PITS	(DCP)	DEVELOPMENT CONTROL PLAN REQUIREMENTS: - STRUCTURES MUST NOT EXCEED RL 141 (AHD)
	PROPOSED EASEMENTS		

* AREA SUBJECT TO FINAL SURVEY
* BEARING AND DISTANCES SUBJECT TO FINAL SURVEY

0 5 10 A4 1:250

NOTE:
ALL CONTOURS HAVE INTERVAL OF 0.5m (CONTOURS ARE APPROXIMATE ONLY)

This plan is provided solely for the purpose of providing an impression of the concept relating to the proposed development called 'The Ranges', as well as the approximate location of existing and proposed third party facilities, services or destinations, and is not intended to be used for any other purpose.Legacy Property does not make any representation or give any warranty in relation to the future development of the site, the staging of any future development or the current or future location or existence of any facilities, services or destinations. The plan is based on the present intention of, and information available to,Legacy Property and the current known requirements of relevant authorities at the time of creation of the plan and details may change due to future circumstances. Any indications of distance or size are approximate and for indicative purposes only and are not to scale. The plan and any matters shown on or inferred from it do not give rise to a legally binding obligation on or representation or warranty byLegacy Property. Legacy Property accepts no liability for any loss or damage arising as a result of any reliance on this plan or its contents.

THE RANGES

GLEDSWOOD HILLS

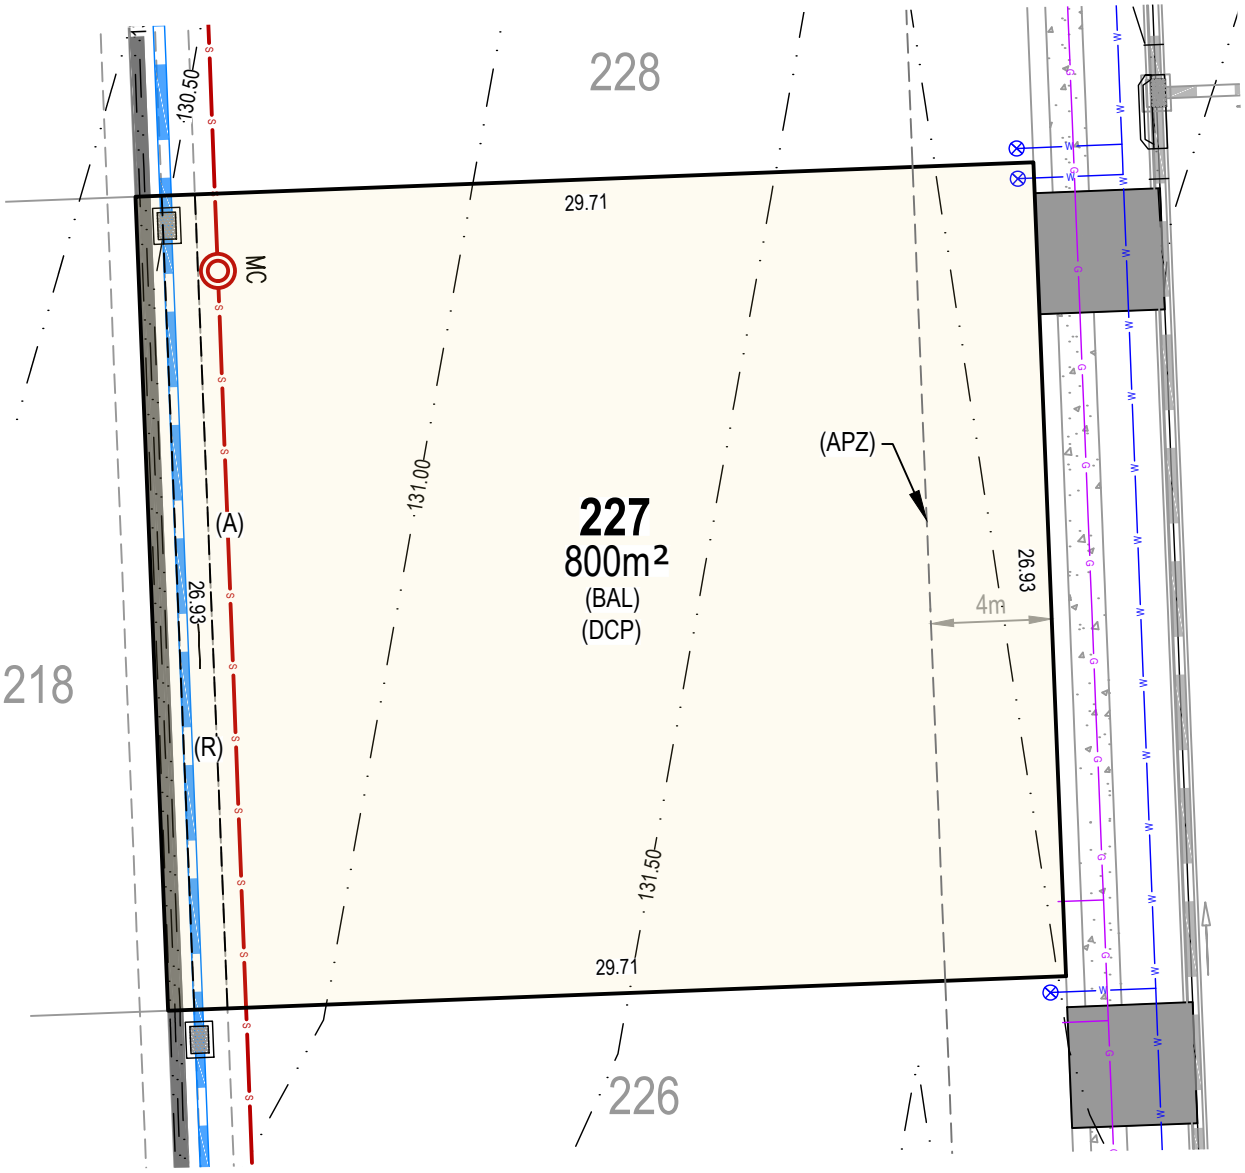

LEGEND

101	PROPOSED CONTOUR	(A)	EASEMENT FOR DRAINAGE (2.00m WIDE)
	PROPOSED RETAINING WALL	(R)	RETAINING WALL RESTRICTION & POSITIVE COVENANT (0.90m WIDE)
W	PROPOSED WATER	(APZ)	ASSET PROTECTION ZONE 20m (4m WITHIN LOT)
S	PROPOSED SEWER	(BAL)	BUSHFIRE ATTACK LEVEL - 12.5 TO 40
	PROPOSED STORMWATER AND PITS	(DCP)	DEVELOPMENT CONTROL PLAN REQUIREMENTS: - STRUCTURES MUST NOT EXCEED RL 141 (AHD)
	PROPOSED EASEMENTS		

* AREA SUBJECT TO FINAL SURVEY
* BEARING AND DISTANCES SUBJECT TO FINAL SURVEY

0 5 10 A4 1:250

NOTE:
ALL CONTOURS HAVE INTERVAL OF 0.5m (CONTOURS ARE APPROXIMATE ONLY)

This plan is provided solely for the purpose of providing an impression of the concept relating to the proposed development called 'The Ranges', as well as the approximate location of existing and proposed third party facilities, services or destinations, and is not intended to be used for any other purpose.Legacy Property does not make any representation or give any warranty in relation to the future development of the site, the staging of any future development or the current or future location or existence of any facilities, services or destinations. The plan is based on the present intention of, and information available to,Legacy Property and the current known requirements of relevant authorities at the time of creation of the plan and details may change due to future circumstances. Any indications of distance or size are approximate and for indicative purposes only and are not to scale. The plan and any matters shown on or inferred from it do not give rise to a legally binding obligation on or representation or warranty byLegacy Property. Legacy Property accepts no liability for any loss or damage arising as a result of any reliance on this plan or its contents.

THE RANGES

GLEDSWOOD HILLS

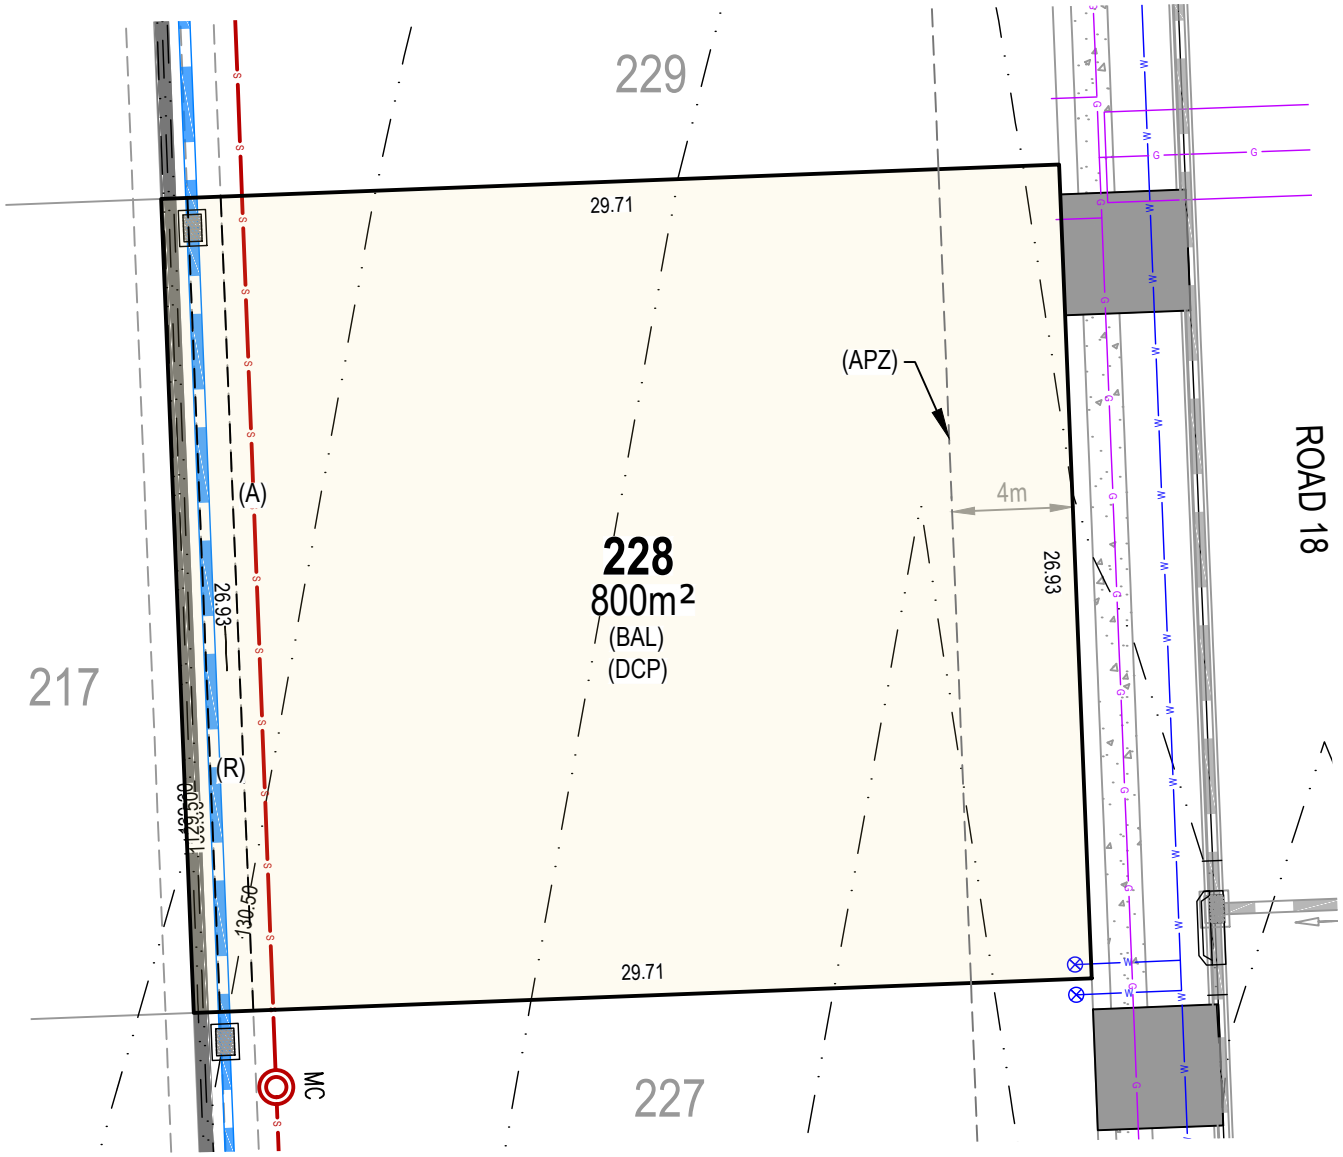

LEGEND

101	PROPOSED CONTOUR	(A)	EASEMENT FOR DRAINAGE (2.00m WIDE)
	PROPOSED RETAINING WALL	(R)	RETAINING WALL RESTRICTION & POSITIVE COVENANT (0.90m WIDE)
W	PROPOSED WATER	(APZ)	ASSET PROTECTION ZONE 20m (4m WITHIN LOT)
S	PROPOSED SEWER	(BAL)	BUSHFIRE ATTACK LEVEL - 12.5 TO 40
	PROPOSED STORMWATER AND PITS	(DCP)	DEVELOPMENT CONTROL PLAN REQUIREMENTS: - STRUCTURES MUST NOT EXCEED RL 141 (AHD)
	PROPOSED EASEMENTS		

* AREA SUBJECT TO FINAL SURVEY
* BEARING AND DISTANCES SUBJECT TO FINAL SURVEY

0 5 10 A4 1:250

NOTE:
ALL CONTOURS HAVE INTERVAL OF 0.5m (CONTOURS ARE APPROXIMATE ONLY)

This plan is provided solely for the purpose of providing an impression of the concept relating to the proposed development called 'The Ranges', as well as the approximate location of existing and proposed third party facilities, services or destinations, and is not intended to be used for any other purpose.Legacy Property does not make any representation or give any warranty in relation to the future development of the site, the staging of any future development or the current or future location or existence of any facilities, services or destinations. The plan is based on the present intention of, and information available to,Legacy Property and the current known requirements of relevant authorities at the time of creation of the plan and details may change due to future circumstances. Any indications of distance or size are approximate and for indicative purposes only and are not to scale. The plan and any matters shown on or inferred from it do not give rise to a legally binding obligation on or representation or warranty byLegacy Property. Legacy Property accepts no liability for any loss or damage arising as a result of any reliance on this plan or its contents.

1800 083 990

therangesestate.com.au

LEGACYPROPERTY

THE RANGES

GLEDSWOOD HILLS

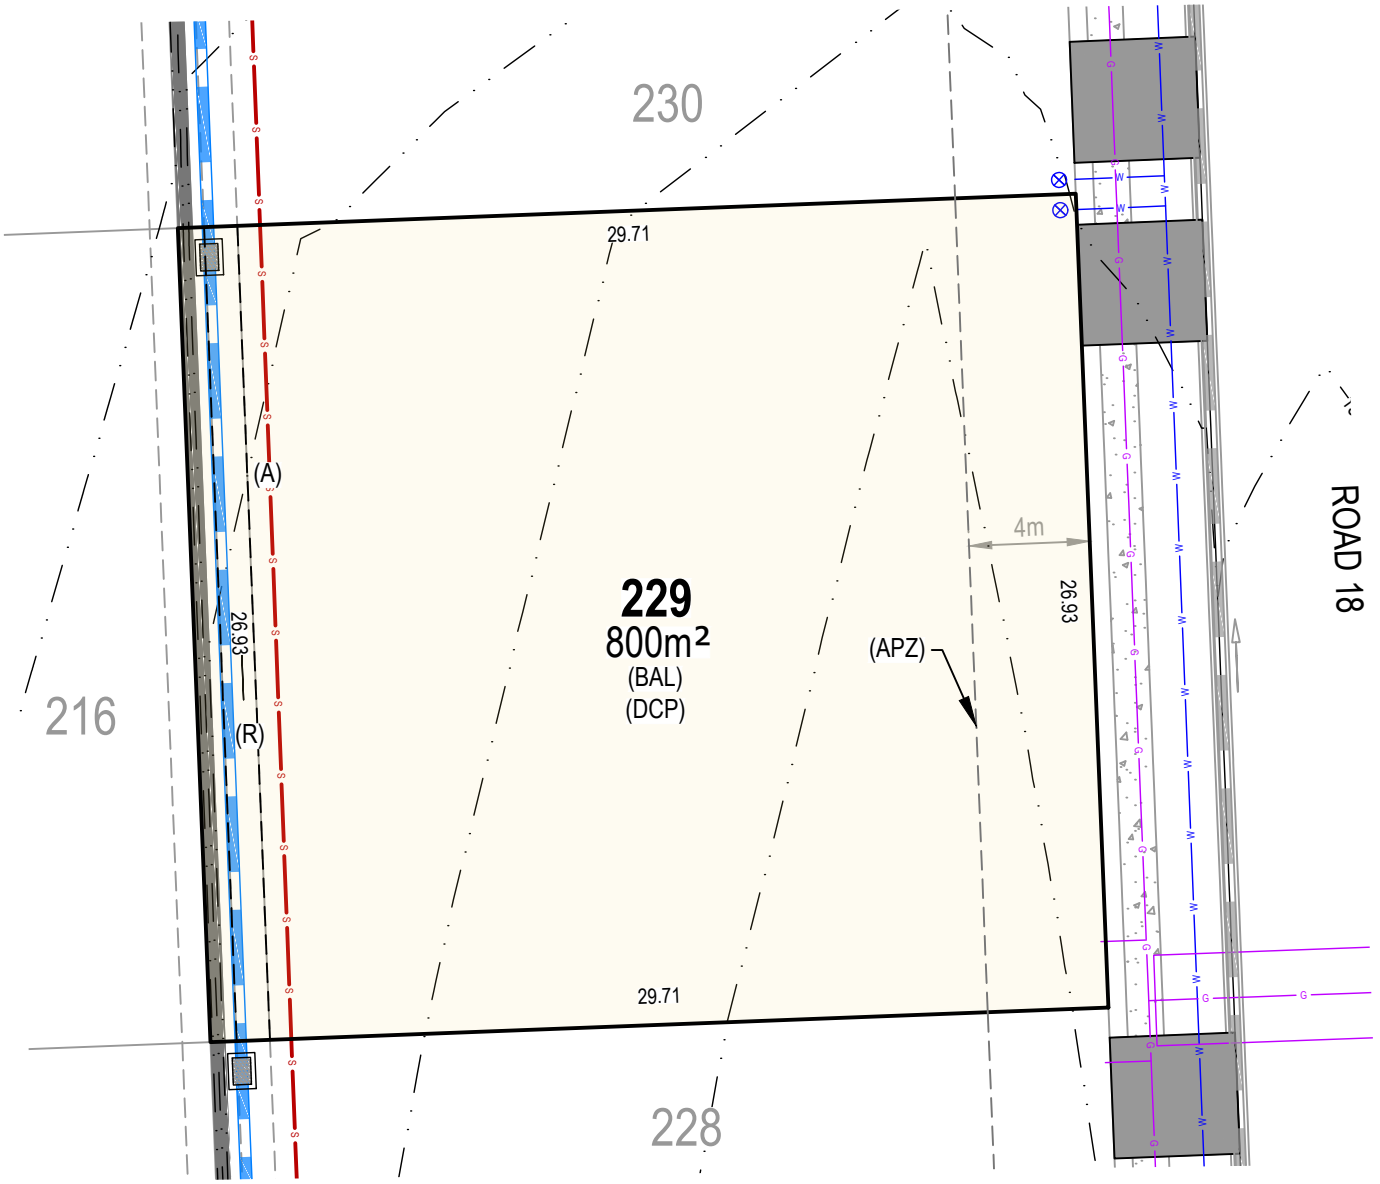

LEGEND

101	PROPOSED CONTOUR	(A)	EASEMENT FOR DRAINAGE (2.00m WIDE)
	PROPOSED RETAINING WALL	(R)	RETAINING WALL RESTRICTION & POSITIVE COVENANT (0.90m WIDE)
W	PROPOSED WATER	(APZ)	ASSET PROTECTION ZONE 20m (4m WITHIN LOT)
S	PROPOSED SEWER	(BAL)	BUSHFIRE ATTACK LEVEL - 12.5 TO 40
	PROPOSED STORMWATER AND PITS	(DCP)	DEVELOPMENT CONTROL PLAN REQUIREMENTS: - STRUCTURES MUST NOT EXCEED RL 141 (AHD)
	PROPOSED EASEMENTS		

* AREA SUBJECT TO FINAL SURVEY
* BEARING AND DISTANCES SUBJECT TO FINAL SURVEY

0 5 10 A4 1:250

NOTE:
ALL CONTOURS HAVE INTERVAL OF 0.5m (CONTOURS ARE APPROXIMATE ONLY)

This plan is provided solely for the purpose of providing an impression of the concept relating to the proposed development called 'The Ranges', as well as the approximate location of existing and proposed third party facilities, services or destinations, and is not intended to be used for any other purpose.Legacy Property does not make any representation or give any warranty in relation to the future development of the site, the staging of any future development or the current or future location or existence of any facilities, services or destinations. The plan is based on the present intention of, and information available to,Legacy Property and the current known requirements of relevant authorities at the time of creation of the plan and details may change due to future circumstances. Any indications of distance or size are approximate and for indicative purposes only and are not to scale. The plan and any matters shown on or inferred from it do not give rise to a legally binding obligation on or representation or warranty byLegacy Property. Legacy Property accepts no liability for any loss or damage arising as a result of any reliance on this plan or its contents.

1800 083 990

therangesestate.com.au

LEGACYPROPERTY

THE RANGES

GLEDSWOOD HILLS

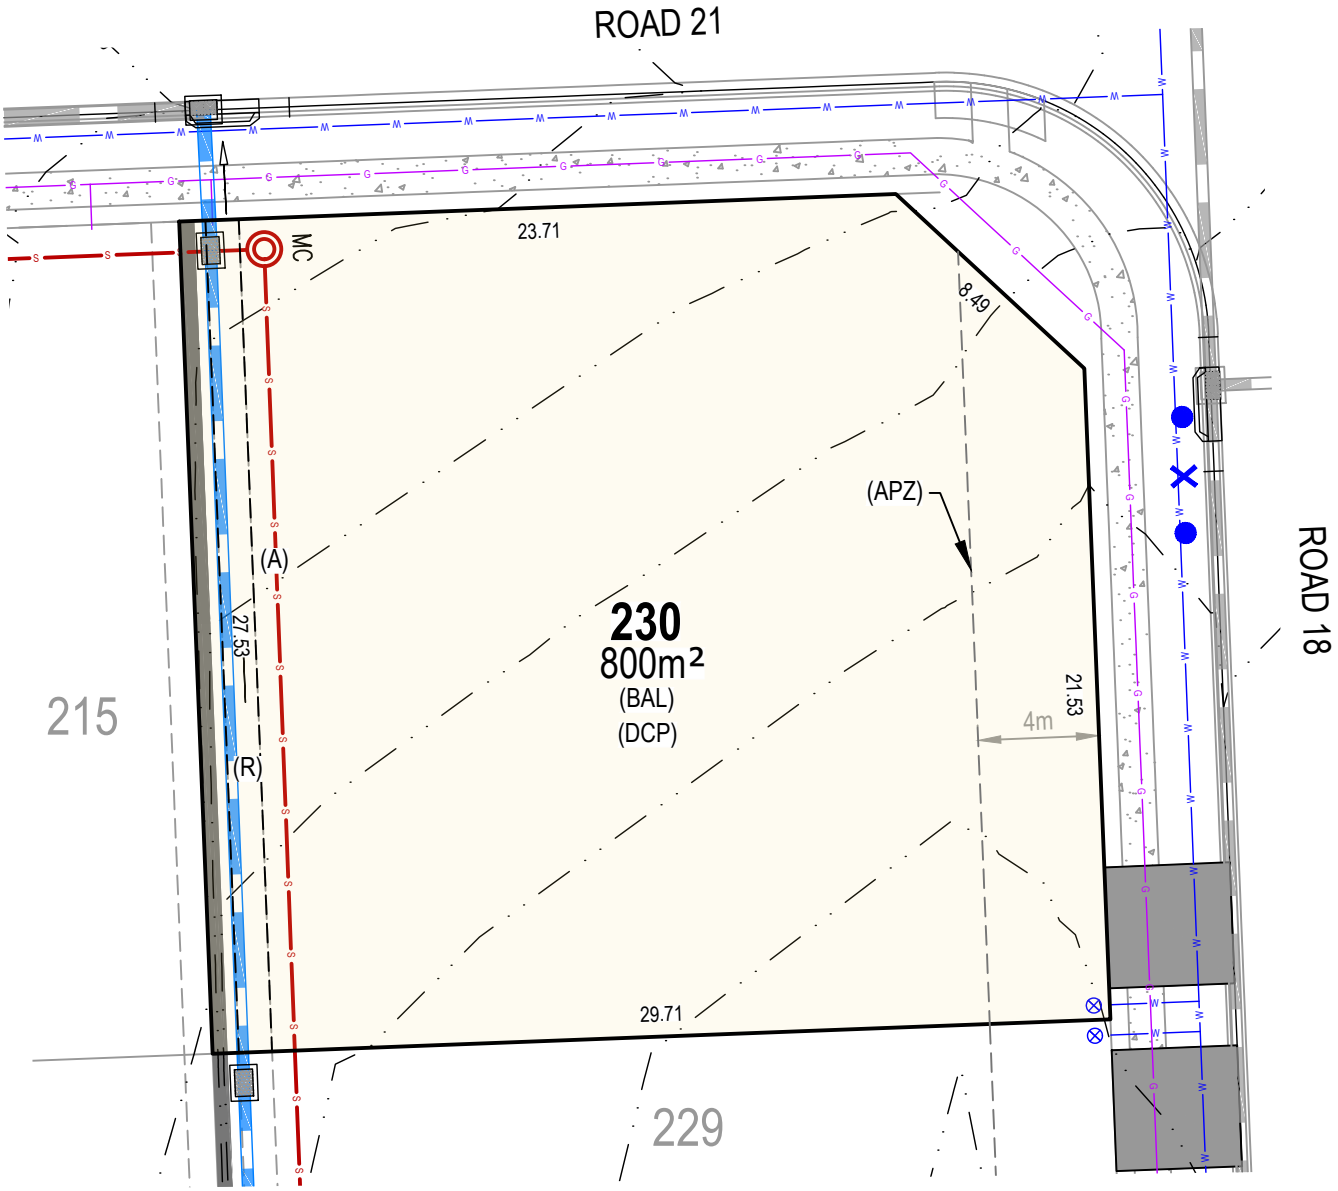

LEGEND

101	PROPOSED CONTOUR	(A)	EASEMENT FOR DRAINAGE (2.00m WIDE)
	PROPOSED RETAINING WALL	(R)	RETAINING WALL RESTRICTION & POSITIVE COVENANT (0.90m WIDE)
W	PROPOSED WATER	(APZ)	ASSET PROTECTION ZONE 20m (4m WITHIN LOT)
S	PROPOSED SEWER	(BAL)	BUSHFIRE ATTACK LEVEL - 12.5 TO 40
	PROPOSED STORMWATER AND PITS	(DCP)	DEVELOPMENT CONTROL PLAN REQUIREMENTS: - STRUCTURES MUST NOT EXCEED RL 141 (AHD)
	PROPOSED EASEMENTS		

* AREA SUBJECT TO FINAL SURVEY
* BEARING AND DISTANCES SUBJECT TO FINAL SURVEY

0 5 10 A4 1:250

NOTE:
ALL CONTOURS HAVE INTERVAL OF 0.5m (CONTOURS ARE APPROXIMATE ONLY)

This plan is provided solely for the purpose of providing an impression of the concept relating to the proposed development called 'The Ranges', as well as the approximate location of existing and proposed third party facilities, services or destinations, and is not intended to be used for any other purpose.Legacy Property does not make any representation or give any warranty in relation to the future development of the site, the staging of any future development or the current or future location or existence of any facilities, services or destinations. The plan is based on the present intention of, and information available to,Legacy Property and the current known requirements of relevant authorities at the time of creation of the plan and details may change due to future circumstances. Any indications of distance or size are approximate and for indicative purposes only and are not to scale. The plan and any matters shown on or inferred from it do not give rise to a legally binding obligation on or representation or warranty byLegacy Property. Legacy Property accepts no liability for any loss or damage arising as a result of any reliance on this plan or its contents.