| HEIGHT SCHEDULE | | | | | |
|---|---|---|---|---|---|
| MARK | AHD VALUE | CLASS | PU | HEIGHT DATUM VALIDATION | STATE |
| SSM 203290 | 135.609 | B | 0.06 | SCIMS ADOPTED | FOUND |
| PM 48919 | 114.049 | LB | 0.16 | FROM SCIMS - DATUM VALIDATION | FOUND |
| SSM xxx | | D | N/A | | FOUND |
| SSM xxx | | D | N/A | | FOUND |
| SSM xxx | | D | N/A | | PLACED |
| DATE OF SCIMS AHD VALUES: 14-08-2025 HEIGHT DATUM: AHD71 | | | | | |

| HEIGHT DIFFERENCE SCHEDULE | | | |
|---|---|---|---|
| FROM | TO | HEIGHT DIFFERENCE | METHOD |
| SSM 203290 | SSM 203289 | -9.824 | TRIGONOMETRIC LEVELLING |
| SSM 203289 | PM 217150 | | TRIGONOMETRIC LEVELLING |
| PM 217150 | PM 49819 | | TRIGONOMETRIC LEVELLING |
| PM 49819 | PM 217151 | | TRIGONOMETRIC LEVELLING |
| HEIGHT DATUM: AHD71 | | | |

DRAFT

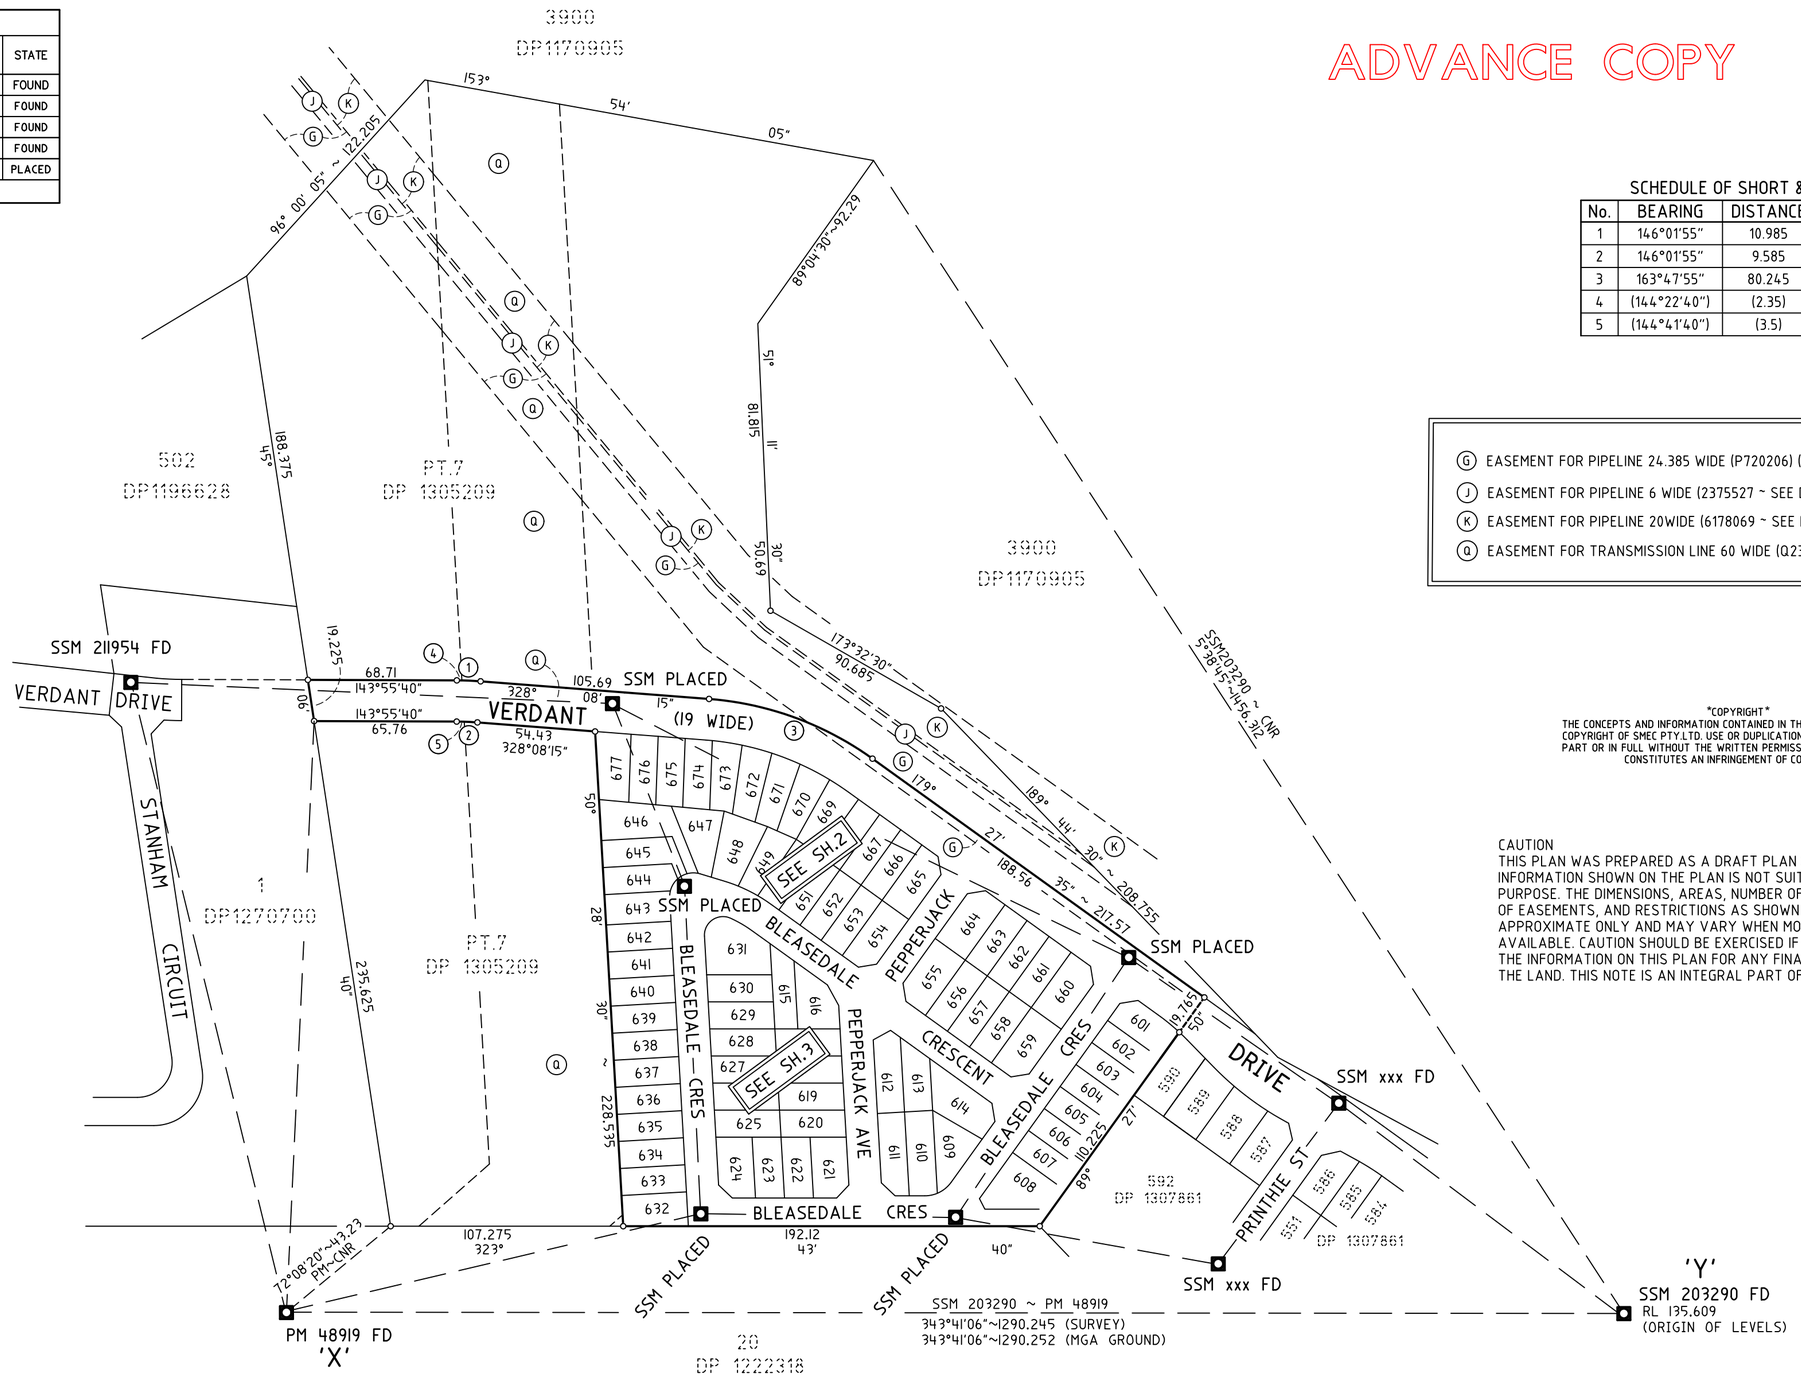


ADVANCE COPY

SCHEDULE OF SHORT & CURVED LINES

| No. | BEARING | DISTANCE | ARC | RADIUS |
|---|---|---|---|---|
| 1 | 146°01'55" | 10.985 | 10.985 | 149.5 |
| 2 | 146°01'55" | 9.585 | 9.59 | 130.5 |
| 3 | 163°47'55" | 80.245 | 81.255 | 148.635 |
| 4 | (144°22'40") | (2.35) | (2.35) | (149.5) |
| 5 | (144°41'40") | (3.5) | (3.5) | (130.5) |

(G) EASEMENT FOR PIPELINE 24.385 WIDE (P720206) (SEE DP499001)
(J) EASEMENT FOR PIPELINE 6 WIDE (2375527 ~ SEE DP499057)
(K) EASEMENT FOR PIPELINE 20WIDE (6178069 ~ SEE DP1002750)
(Q) EASEMENT FOR TRANSMISSION LINE 60 WIDE (Q239195 ~ SEE DP450792)

*COPYRIGHT*
THE CONCEPTS AND INFORMATION CONTAINED IN THIS DOCUMENT ARE THE COPYRIGHT OF SMEC PTY.LTD. USE OR DUPLICATION OF THIS DOCUMENT IN PART OR IN FULL WITHOUT THE WRITTEN PERMISSION OF SMEC PTY.LTD. CONSTITUTES AN INFRINGEMENT OF COPYRIGHT.

CAUTION
THIS PLAN WAS PREPARED AS A DRAFT PLAN OF SUBDIVISION ONLY. THE INFORMATION SHOWN ON THE PLAN IS NOT SUITABLE FOR ANY OTHER PURPOSE. THE DIMENSIONS, AREAS, NUMBER OF LOTS, SIZE AND LOCATION OF EASEMENTS, AND RESTRICTIONS AS SHOWN ON THIS PLAN ARE APPROXIMATE ONLY AND MAY VARY WHEN MORE DETAILED INFORMATION IS AVAILABLE. CAUTION SHOULD BE EXERCISED IF ANY RELIANCE IS PLACED ON THE INFORMATION ON THIS PLAN FOR ANY FINANCIAL DEALINGS INVOLVING THE LAND. THIS NOTE IS AN INTEGRAL PART OF THIS PLAN.

| COORDINATE SCHEDULE | | | | | | |
|---|---|---|---|---|---|---|
| MARK | M.G.A CO-ORDINATES | | CLASS | P.U. | METHOD | STATE |
| | EASTING | NORTHING | | | | |
| PM 48919 | 295 601.782 | 6 233 209.758 | B | 0.02 | FROM SCIMS | FOUND |
| SSM 203290 | 295 964.272 | 6 231 971.354 | B | 0.02 | FROM SCIMS | FOUND |
| SSM 211954 | 295 | 6 233 | - | N/A | FROM SCIMS | FOUND |
| SSM xxxxx | 295 | 6 233 | D | N/A | CAD TRAV | FOUND |
| PM XXXXX | 295 | 6 233 | D | N/A | CAD TRAV | FOUND |
| SSM xxX | 295 | 6 233 | D | N/A | CAD TRAV | PLACED |
| SOURCE: M.G.A. CO-ORDINATES ADOPTED FROM S.C.I.M.S AT 14/08/2025 | | | | | | |
| COMBINED SCALE FACTOR 1.000088 ~ MGA DATUM: GDA2020 ~ ZONE: 56 | | | | | | |

Surveyor: GARY MARK WARREN
Date of Survey: XX-XX-XXXX
Surveyor's Ref: 30013567.L06
v02.2026.05.01

PLAN OF SUBDIVISION OF LOT 6 DP1305209 AND EASEMENTS OVER LOT 7 DP1305209

ADVANCE COPY

LGA: CAMDEN
Locality: GLEDSWOOD HILLS
Subdivision No:
Lengths are in metres. Reduction Ratio 1:2000

Registered

DP DRAFT

10 20 30 40 50 Table of mm 90 100 110 120 130 140

ADVANCE COPY

- (G) EASEMENT FOR PIPELINE 24.385 WIDE (P720206) (SEE DP499001)
- (Q) EASEMENT FOR TRANSMISSION LINE 60 WIDE (Q239195 ~ SEE DP450792)
- (A) EASEMENT TO DRAIN WATER 2 WIDE
- (B) EASEMENT TO DRAIN WATER 3 WIDE
- (C) EASEMENT FOR PADMOUNT SUBSTATION 5.5 WIDE
- (D) RESTRICTION ON THE USE OF LAND (ENDEAVOUR ENERGY)
- (E) RESTRICTION ON THE USE OF LAND (ENDEAVOUR ENERGY)
- (R) RESTRICTION ON THE USE OF LAND (0.9 WIDE)
- (V) POSITIVE COVENANT (0.9 WIDE)

'Y'~'Z' DENOTES SITE OF RESTRICTION ON THE USE OF LAND (No...)

3900

DP1170905

*COPYRIGHT*
THE CONCEPTS AND INFORMATION CONTAINED IN THIS DOCUMENT ARE THE COPYRIGHT OF SMEC PTY.LTD. USE OR DUPLICATION OF THIS DOCUMENT IN PART OR IN FULL WITHOUT THE WRITTEN PERMISSION OF SMEC PTY.LTD. CONSTITUTES AN INFRINGEMENT OF COPYRIGHT.

CAUTION
THIS PLAN WAS PREPARED AS A DRAFT PLAN OF SUBDIVISION ONLY. THE INFORMATION SHOWN ON THE PLAN IS NOT SUITABLE FOR ANY OTHER PURPOSE. THE DIMENSIONS, AREAS, NUMBER OF LOTS, SIZE AND LOCATION OF EASEMENTS, AND RESTRICTIONS AS SHOWN ON THIS PLAN ARE APPROXIMATE ONLY AND MAY VARY WHEN MORE DETAILED INFORMATION IS AVAILABLE. CAUTION SHOULD BE EXERCISED IF ANY RELIANCE IS PLACED ON THE INFORMATION ON THIS PLAN FOR ANY FINANCIAL DEALINGS INVOLVING THE LAND. THIS NOTE IS AN INTEGRAL PART OF THIS PLAN.

VERDANT DRIVE (19 WIDE)

PT.7 DP 1305209

PT.7 DP 1305209

BLEASEDALE CRESCENT (15 WIDE)

PEPPERJACK AVENUE (15 WIDE)

677 475.5m² | 676 393.2m² | 675 395.6m² | 674 398.4m² | 673 389.5m² | 672 407.7m² | 671 404.4m² | 670 403.9m² | 669 450.7m² | 668 377.1m² | 667 377.1m² | 666 377.2m² | 665 459.2m²

646 667.7m² | 647 460.2m² | 648 522.4m² | 649 378.2m² | 650 380m² | 651 377.1m² | 652 377.1m² | 653 377.1m² | 654 459.1m²

645 465.5m² | 644 406.7m² | 643 420.5m² | 642 375m² | 641 375m² | 640 375m² | 639 375m² | 638

631 680m² | 630 375m² | 629 375m² | 628 | 615 375m² | 616 454.1m² | 617

664 518.8m² | 663 392.9m² | 662 392.9m² | 661 392.9m² | 660 518.9m² | 655 518.8m² | 656 392.9m² | 657 392.9m² | 658 392.9m² | 659 518.8m²

612 | 613

CONTINUED

SHEET 3

SCHEDULE OF SHORT & CURVED LINES

| No. | BEARING | DISTANCE | ARC | RADIUS |
|---|---|---|---|---|
| 3 | 163°47'55" | 80.245 | 81.255 | 148.635 |
| 6 | 328°47'35" | 2.97 | 2.97 | 129.635 |
| 7 | 332°31'35" | 13.915 | 13.925 | 129.635 |
| 8 | 338°44'40" | 14.21 | 14.215 | 129.635 |
| 9 | 344°58' | 13.93 | 13.94 | 129.635 |
| 10 | 351°27'40" | 15.445 | 15.455 | 129.635 |
| 11 | 357°10'05" | 10.365 | 10.37 | 129.635 |
| 12 | 176°39'20" | 7.19 | 7.19 | 73.355 |
| 13 | 169°54'25" | 10.08 | 10.09 | 73.355 |
| 14 | 163°16'15" | 6.9 | 6.905 | 73.355 |
| 15 | 337°59'25" | 0.985 | 0.99 | 10.95 |
| 16 | 321°46'10" | 5.165 | 5.215 | 10.95 |
| 17 | 295°13'40" | 4.89 | 4.93 | 10.95 |
| 18 | 264°57' | 6.54 | 6.64 | 10.95 |
| 19 | 239°01'35" | 3.255 | 3.27 | 10.95 |
| 20 | 109°24'40" | 14.645 | 17.59 | 8.55 |
| 21 | 173°54' | 11.315 | 11.33 | 58.355 |

DRAFT

Surveyor: GARY MARK WARREN
Date of Survey: XX-XX-XXXX
Surveyor's Ref: 30013567.L06
v02.2026.05.01

PLAN OF SUBDIVISION OF LOT 6 DP1305209 AND EASEMENTS OVER LOT 7 DP1305209

ADVANCE COPY

LGA: CAMDEN
Locality: GLEDSWOOD HILLS
Subdivision No:
Lengths are in metres. Reduction Ratio 1:500

Registered

DP DRAFT

10 20 30 40 50 Table of mm 90 100 110 120 130 140

CAUTION
THIS PLAN WAS PREPARED AS A DRAFT PLAN OF SUBDIVISION ONLY. THE INFORMATION SHOWN ON THE PLAN IS NOT SUITABLE FOR ANY OTHER PURPOSE. THE DIMENSIONS, AREAS, NUMBER OF LOTS, SIZE AND LOCATION OF EASEMENTS, AND RESTRICTIONS AS SHOWN ON THIS PLAN ARE APPROXIMATE ONLY AND MAY VARY WHEN MORE DETAILED INFORMATION IS AVAILABLE. CAUTION SHOULD BE EXERCISED IF ANY RELIANCE IS PLACED ON THE INFORMATION ON THIS PLAN FOR ANY FINANCIAL DEALINGS INVOLVING THE LAND. THIS NOTE IS AN INTEGRAL PART OF THIS PLAN.

*COPYRIGHT*
THE CONCEPTS AND INFORMATION CONTAINED IN THIS DOCUMENT ARE THE COPYRIGHT OF SMEC PTY.LTD. USE OR DUPLICATION OF THIS DOCUMENT IN PART OR IN FULL WITHOUT THE WRITTEN PERMISSION OF SMEC PTY.LTD. CONSTITUTES AN INFRINGEMENT OF COPYRIGHT.

ADVANCE COPY

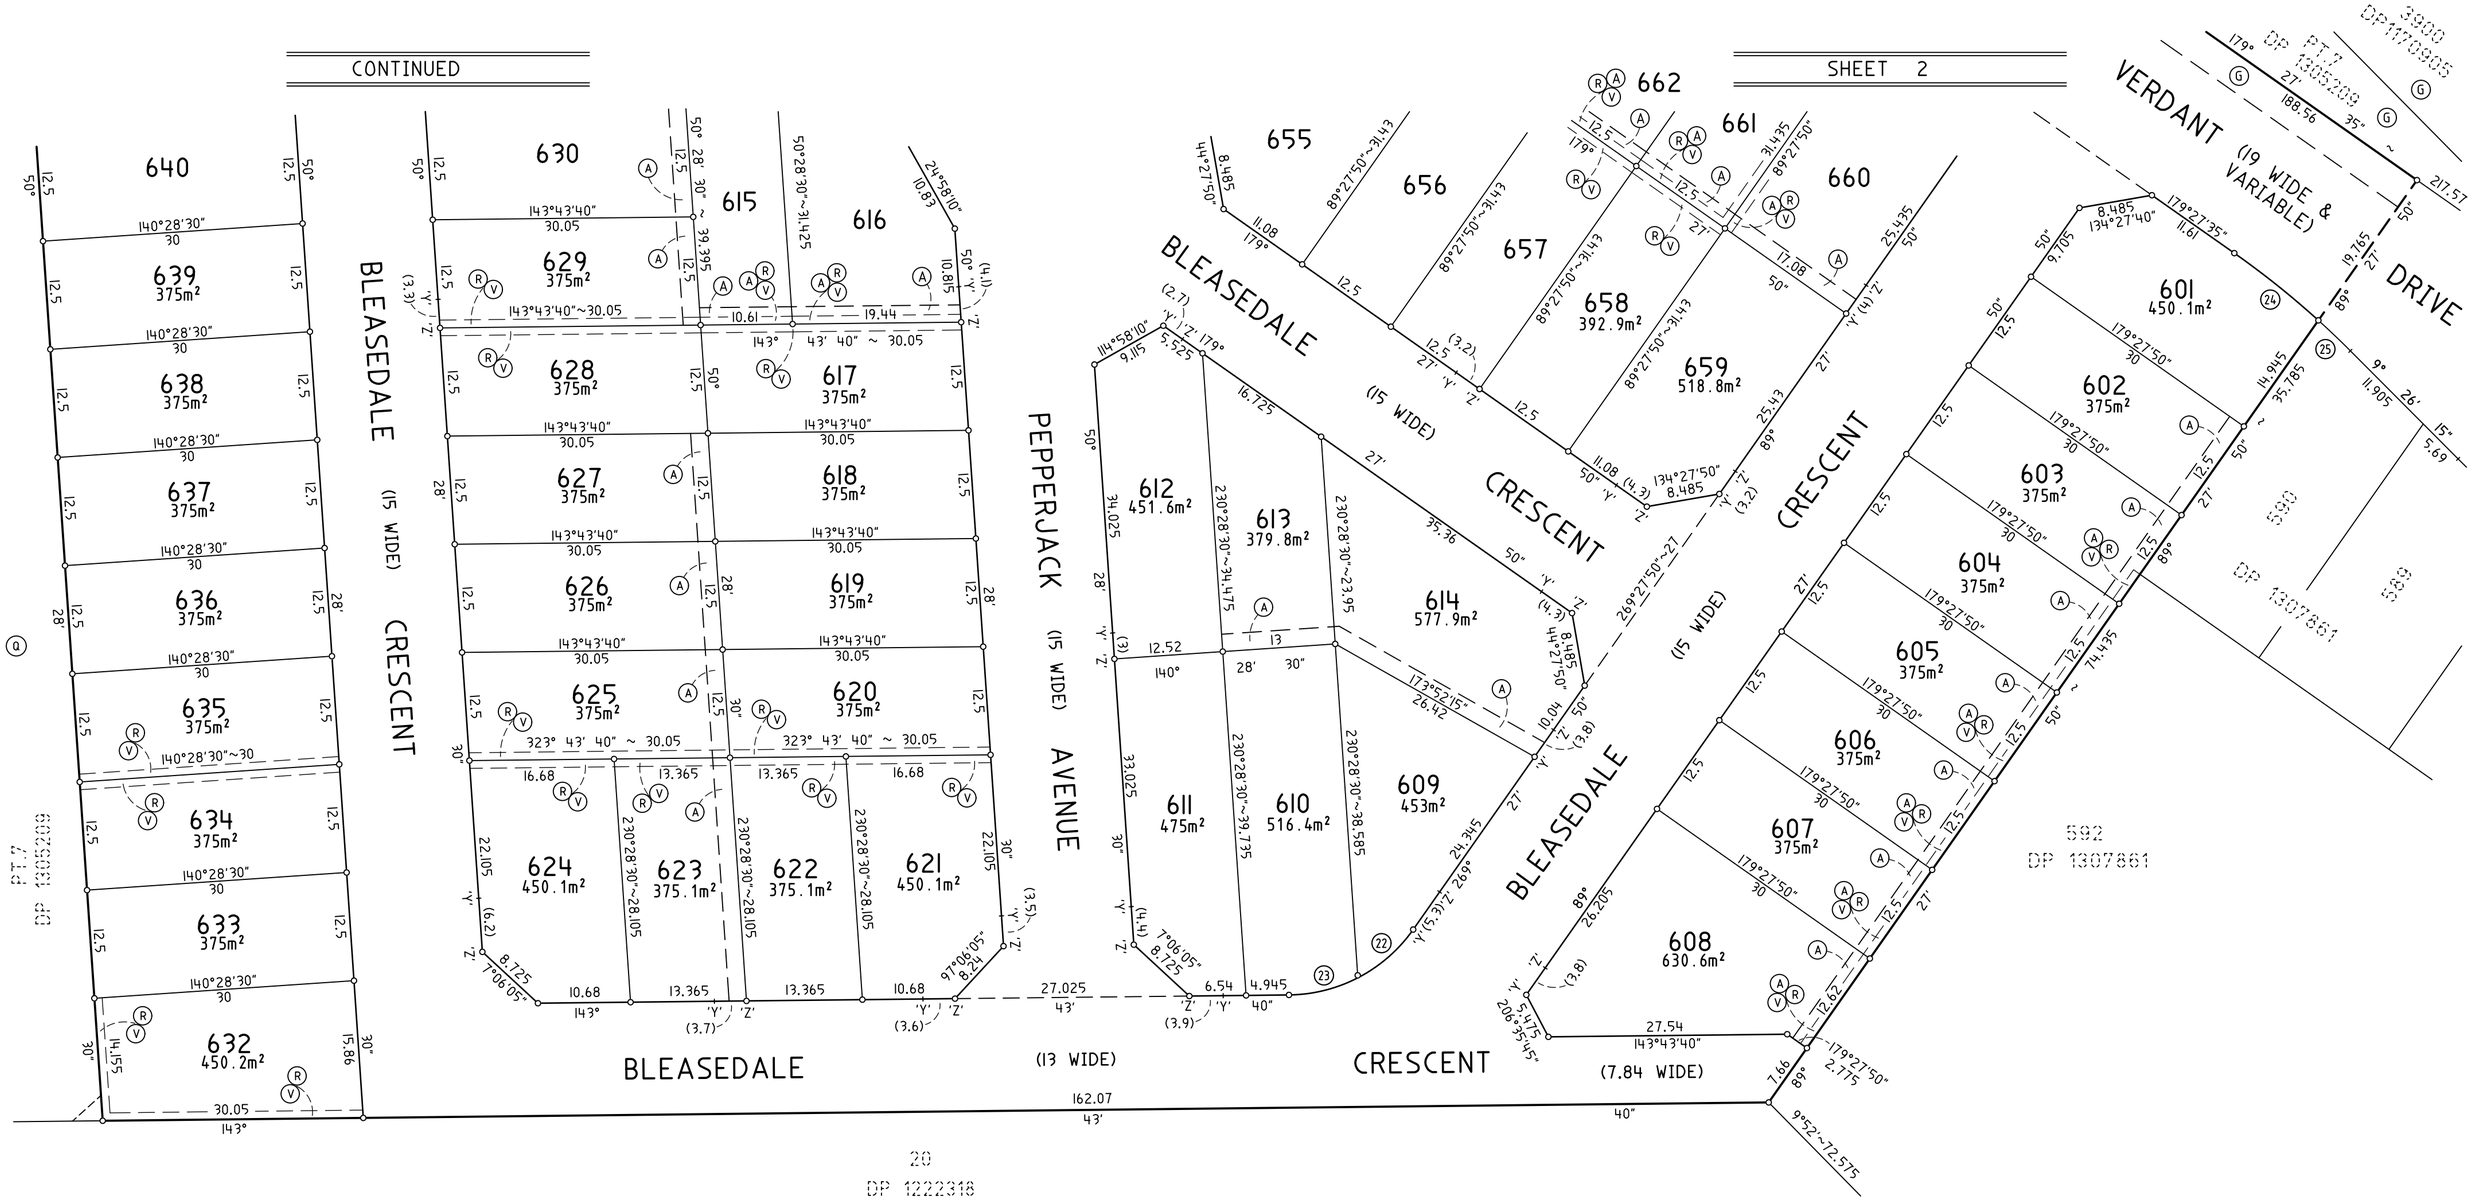


| | |
|---|---|
| (G) | EASEMENT FOR PIPELINE 24.385 WIDE (P720206) (SEE DP499001) |
| (Q) | EASEMENT FOR TRANSMISSION LINE 60 WIDE (Q239195 ~ SEE DP450792) |
| (A) | EASEMENT TO DRAIN WATER 2 WIDE |
| (R) | RESTRICTION ON THE USE OF LAND (0.9 WIDE) |
| (V) | POSITIVE COVENANT (0.9 WIDE) |
| 'Y'~'Z' | DENOTES SITE OF RESTRICTION ON THE USE OF LAND (No...) |

SCHEDULE OF SHORT & CURVED LINES

| No. | BEARING | DISTANCE | ARC | RADIUS |
|---|---|---|---|---|
| 22 | 283°15'20" | 8.465 | 8.545 | 17.75 |
| 23 | 310°23'20" | 8.19 | 8.265 | 17.75 |
| 24 | 182°59'50" | 12.41 | 12.42 | 100.575 |
| 25 | 187°59'10" | 5.095 | 5.095 | 100.575 |

| | | | | |
|---|---|---|---|---|
| Surveyor: GARY MARK WARREN<br>Date of Survey: XX-XX-XXXX<br>Surveyor's Ref: 30013567.L06<br>v02.2026.05.01 | PLAN OF SUBDIVISION OF LOT 6 DP1305209 AND EASEMENTS OVER LOT 7 DP1305209<br>ADVANCE COPY | LGA: CAMDEN<br>Locality: GLEDSWOOD HILLS<br>Subdivision No:<br>Lengths are in metres. Reduction Ratio 1:500 | Registered | DP DRAFT |

10 20 30 40 50 Table of mm 90 100 110 120 130 140